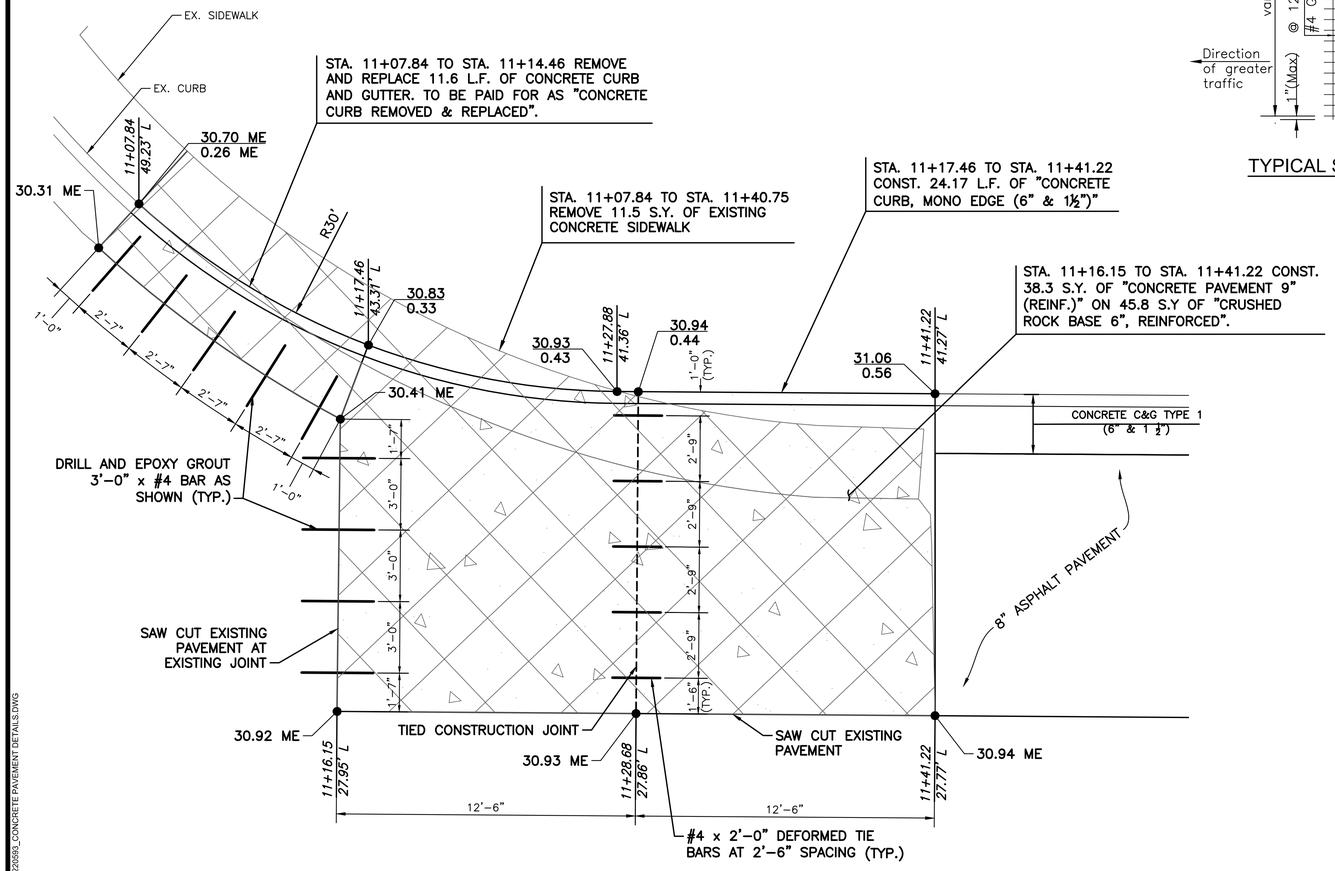

CONCRETE PAVEMENT PLAN

LEGEND

T.C.J.	TIED CONSTRUCTION JOINT
10.00 1.00	BACK OF CURB ELEVATION FLOW LINE ELEVATION
ME	MATCH EXISTING

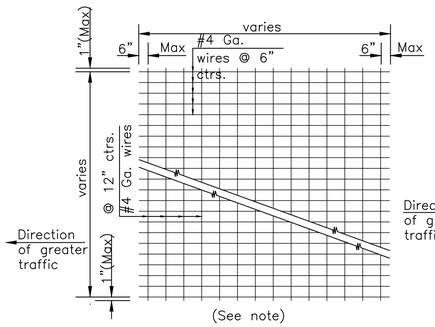

TYPICAL SHEET OF WELDED WIRE MESH

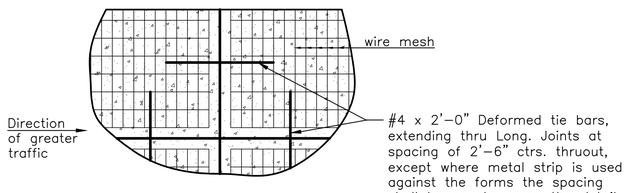

WIRE MESH AND TIE BAR PLACEMENT

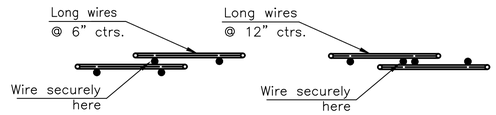

DETAIL OF LAP FOR WIRE MESH

NOTE:
The lap shall extend beyond the first transverse wire of each sheet.
The sheets shall be wired securely at the edges and at intervals not to exceed 2'–6" for the full width of the sheet. Approx. weight of wire mesh = 44 lbs. per 100 sq. ft.
Other methods for fastening the sheets of wire mesh at the laps may be used with the approval of the Engineer.

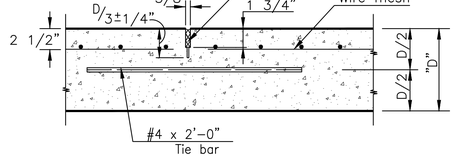

TIED CONSTRUCTION JOINT DETAIL
(ARTERIAL INTERSECTIONS)

NOTE:
Longitudinal joint formed by sawing 2 3/4" deep and 3/8" wide and filled as specified in standard specifications.

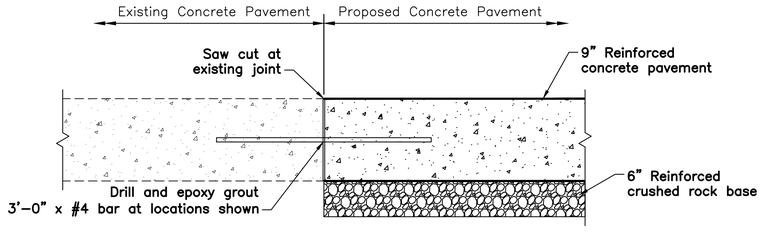

CONCRETE PAVEMENT TIE TO EXISTING PAVEMENT

MKEC
Wichita, KS • 316.684.9600

PAVING PLANS FOR
RIDGE ROAD WIDENING
WICHITA, KANSAS

CONCRETE PAVEMENT DETAILS

PROJECT NO. 472-2023-085940
SCALE NTS

DRAWN	DESIGNED	CHECKED
RAM	JRA	JRA

NO.	REVISION	DATE

SHEET NO. 07 OF 35

SH. NO. 07

PLOTTED: Wednesday, July 31, 2024 @ 12:29PM
J:\PROJECTS\2022\220110159\0_PH 5200_RIDGE ROAD WIDENING\00 220593 CAD\SHTS\06 CIVIL\PAV\220593_CONCRETE PAVEMENT DETAILS.DWG
© 2024 MKEC ENGINEERING, INC. ALL RIGHTS RESERVED. WWW.MKEC.COM. THESE DRAWINGS AND THEIR CONTENTS, INCLUDING, BUT NOT LIMITED TO, ALL CONCEPTS, DESIGNS, & IDEAS ARE THE EXCLUSIVE PROPERTY OF MKEC ENGINEERING, INC. (MKEC), AND MAY NOT BE USED OR REPRODUCED IN ANY WAY WITHOUT THE EXPRESS CONSENT OF MKEC.