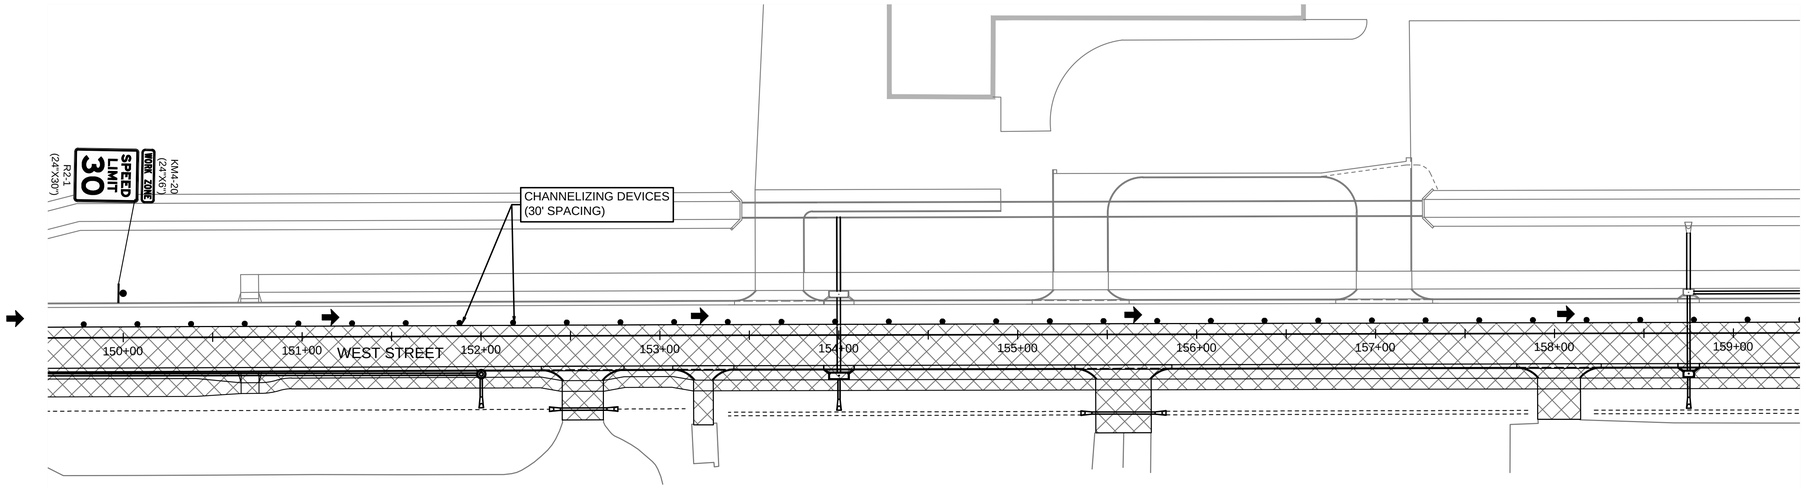

LEGEND

- WORK AREA
- CHANNELIZING DEVICES (SPACING AS NOTED)
- TRAFFIC CONTROL SIGN
- YELLOW TYPE "A" LOW INTENSITY WARNING LIGHT
- 18"x18" FLUORESCENT RED-ORANGE FLAGS
- TTT — TYPE ||| BARRICADE WITH TYPE A LOW INTENSITY FLASHING WARNING LIGHTS
- ARROW DISPLAY
- DIRECTION OF TRAFFIC
- TEMP. AC PAVEMENT 6" W/ 6" CRUSHED ROCK BASE

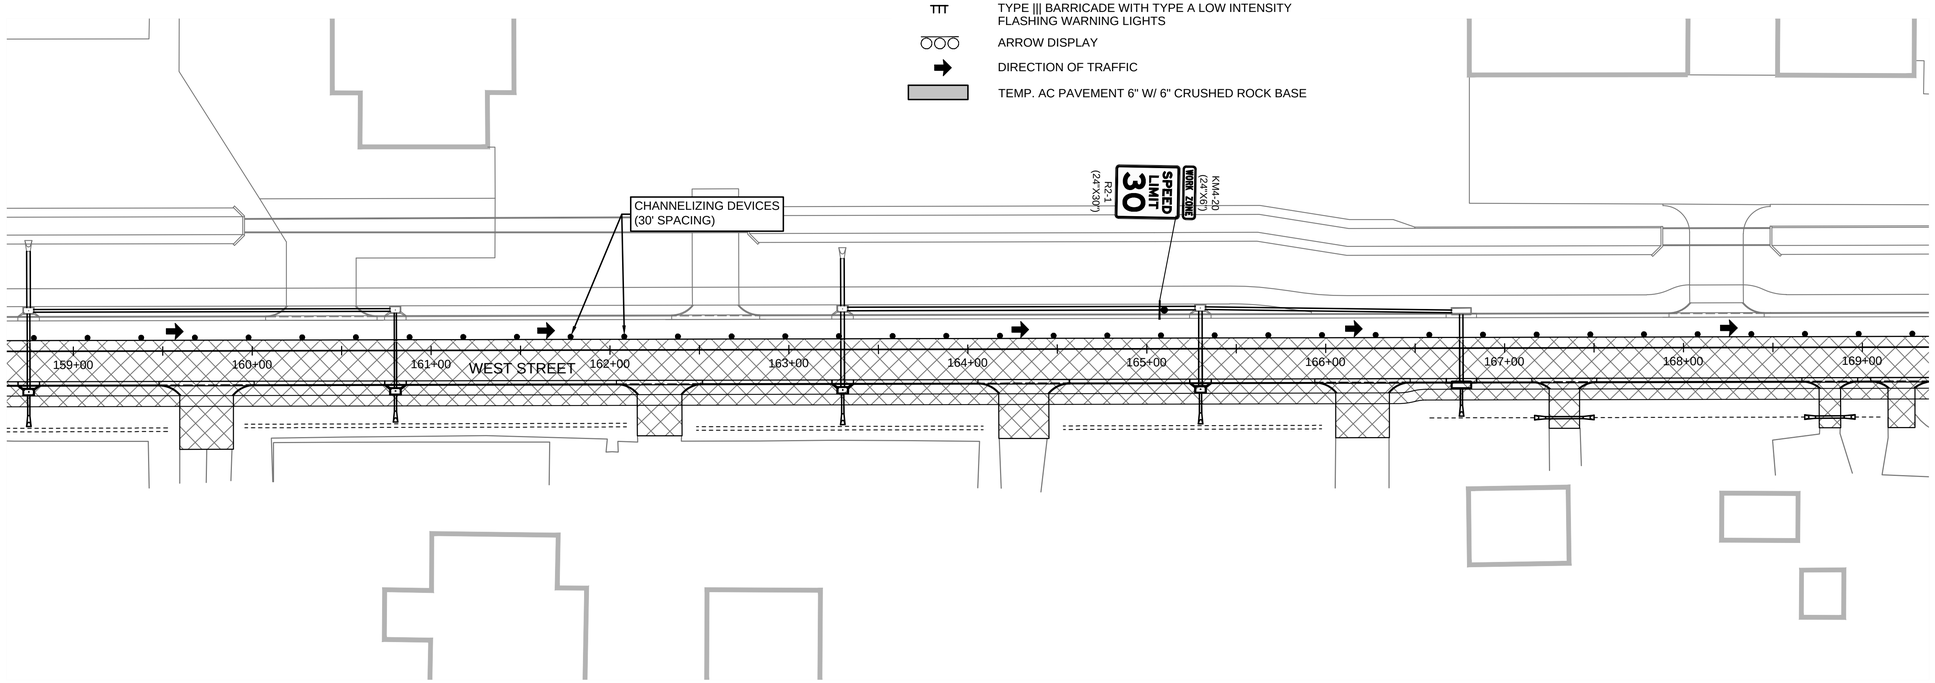

PEC
PROFESSIONAL ENGINEERING CONSULTANTS
303 SOUTH TOPEKA
WICHITA, KS 67202
316-262-2691 www.pec1.com

CITY OF WICHITA

LUKE PETER LICENSED 27413 10/11/2024 KANSAS PROFESSIONAL ENGINEER

WEST STREET IMPROVEMENTS FROM MACARTHUR ROAD TO 47TH ST. SOUTH

CITY OF WICHITA

Issue:		

JOB NO.	210254-001
DATE	OCTOBER 2024
PM	TPA
DESIGNED BY	LGP
DRAWN BY	CP
CHECKED BY	KMS

TRAFFIC CONTROL PHASE 4

CT518

SAVED 10/10/2024 7:56:27 AM BY LUKE PETER
PLOTTED 10/10/2024 1:54:47 PM BY LUKE PETER
U:\WICHITA-CIVIL\2021\210254\001\PEC\DRAWINGS\210254-001 TRAFFIC CONTROL PHASE 4.DWG