CITY OF WICHITA

PAUL GUNZELMAN, P.E. - CITY ENGINEER

CONSTRUCTION PLANS FOR STORMWATER SEWER #807 IMPROVEMENTS AT WASSALL AND HYDRAULIC

PROJECT NO. 458-2024-085592
ORG CODE: 56092070

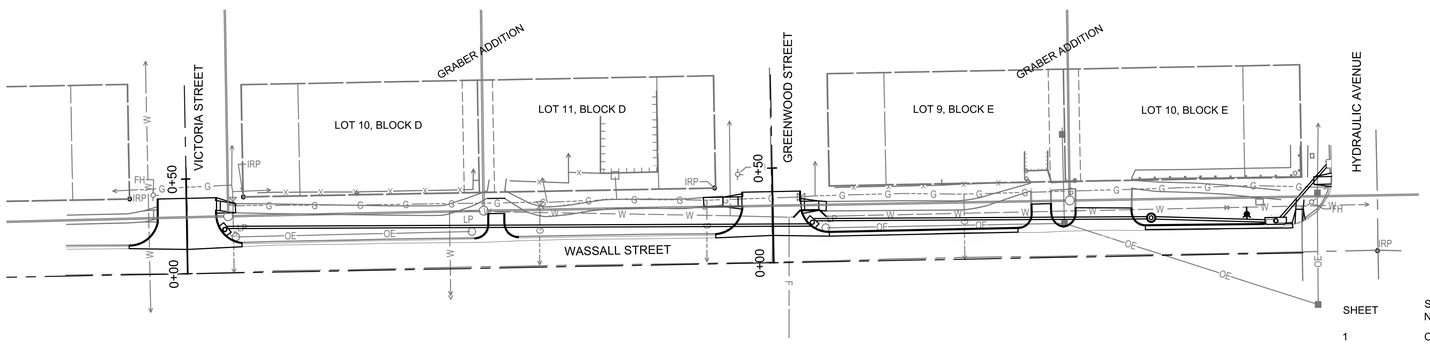

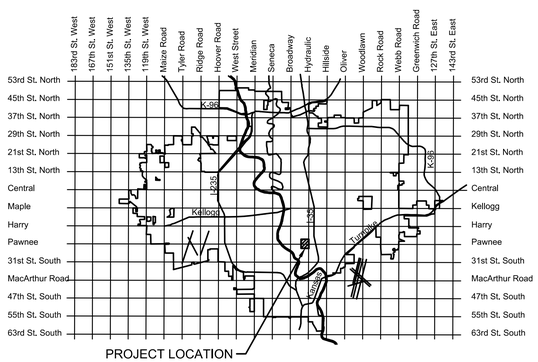

PROJECT LOCATION

VICINITY MAP

INDEX OF SHEETS

SHEET	SHEET NUMBER	SHEET TITLE
1	C001	TITLE SHEET
2	C002	KEY MAP AND CONTROL POINTS
3	C003	GENERAL NOTES
4	C004	DEMO PLAN
5	CP101	INTERSECTION PLANS
6	CP102	DRIVEWAY & SIDEWALK PLANS
7	CP201	SWS LINE NO. 1
8	CP202	SWS LINE NO. 1
9	CP301	CURB & GUTTER DETAILS
10	CP302	WHEELCHAIR RAMP DETAILS
11	CP303	VALLEY GUTTER DETAILS
12	CP304	CURB INLET PAVEMENT UNDERDRAIN DETAIL
13	CP305	TYPE 1 CURB INLET 5 OR 10 OPENING
14	CP501	UTILITY ADJUSTMENT & RELOCATION DETAILS
15	CG101	EROSION CONTROL PLAN
16	CG102	BACK OF CURB PROTECTION
17	CG103	SUBDIVISION DEVELOPMENT PROCESS
18	CG104	STREET IMPROVEMENT PROJECTS
19	CG105	STRAW BALE DITCH CHECK
20	CG106	SILT FENCE - DITCH CHECK
21	CT151	TRAFFIC CONTROL GENERAL NOTES
22	CT152	TRAFFIC CONTROL CROSSOVER ON UNDIVIDED ROADWAY

CONSTRUCTION TRAFFIC NOTES

TRAFFIC TO BE CARRIED THROUGH CONSTRUCTION.

JANUARY 2025

PEC
PROFESSIONAL ENGINEERING CONSULTANTS
303 SOUTH TOPEKA
WICHITA, KS 67202
316-262-2691 www.pec1.com

CITY OF WICHITA

HUNTER JAMES WILES
LICENSED
Hunter Wiles
29849
01/03/2025
KANSAS
PROFESSIONAL ENGINEER

STORMWATER SEWER IMPROVEMENTS AT WASSALL AND HYDRAULIC

CITY OF WICHITA
SEDGWICK COUNTY, KANSAS
458-2024-085592

Issue:

JOB NO.	237042-005
DATE	JANUARY 2025
PM	KMS
DESIGNED BY	HJW
DRAWN BY	BJH
CHECKED BY	TPA

TITLE SHEET

C001
1 OF 22

SAVED 1/3/2025 10:04:45 AM BY HUNTER.WILES
PLOTTED 1/3/2025 2:15:11 PM BY BRADLEY HAYNES
U:\WICHITA-CIVIL\2023\237042\005\2PD4_PLANS\030\237042-005-TITLE SHEET.DWG