FHWA REGION NO.	STATE	PROJECT NO.	FISCAL YEAR	SHEET NO.	TOTAL SHEETS
7	KANSAS	87TE-0158-01	2001	11	26

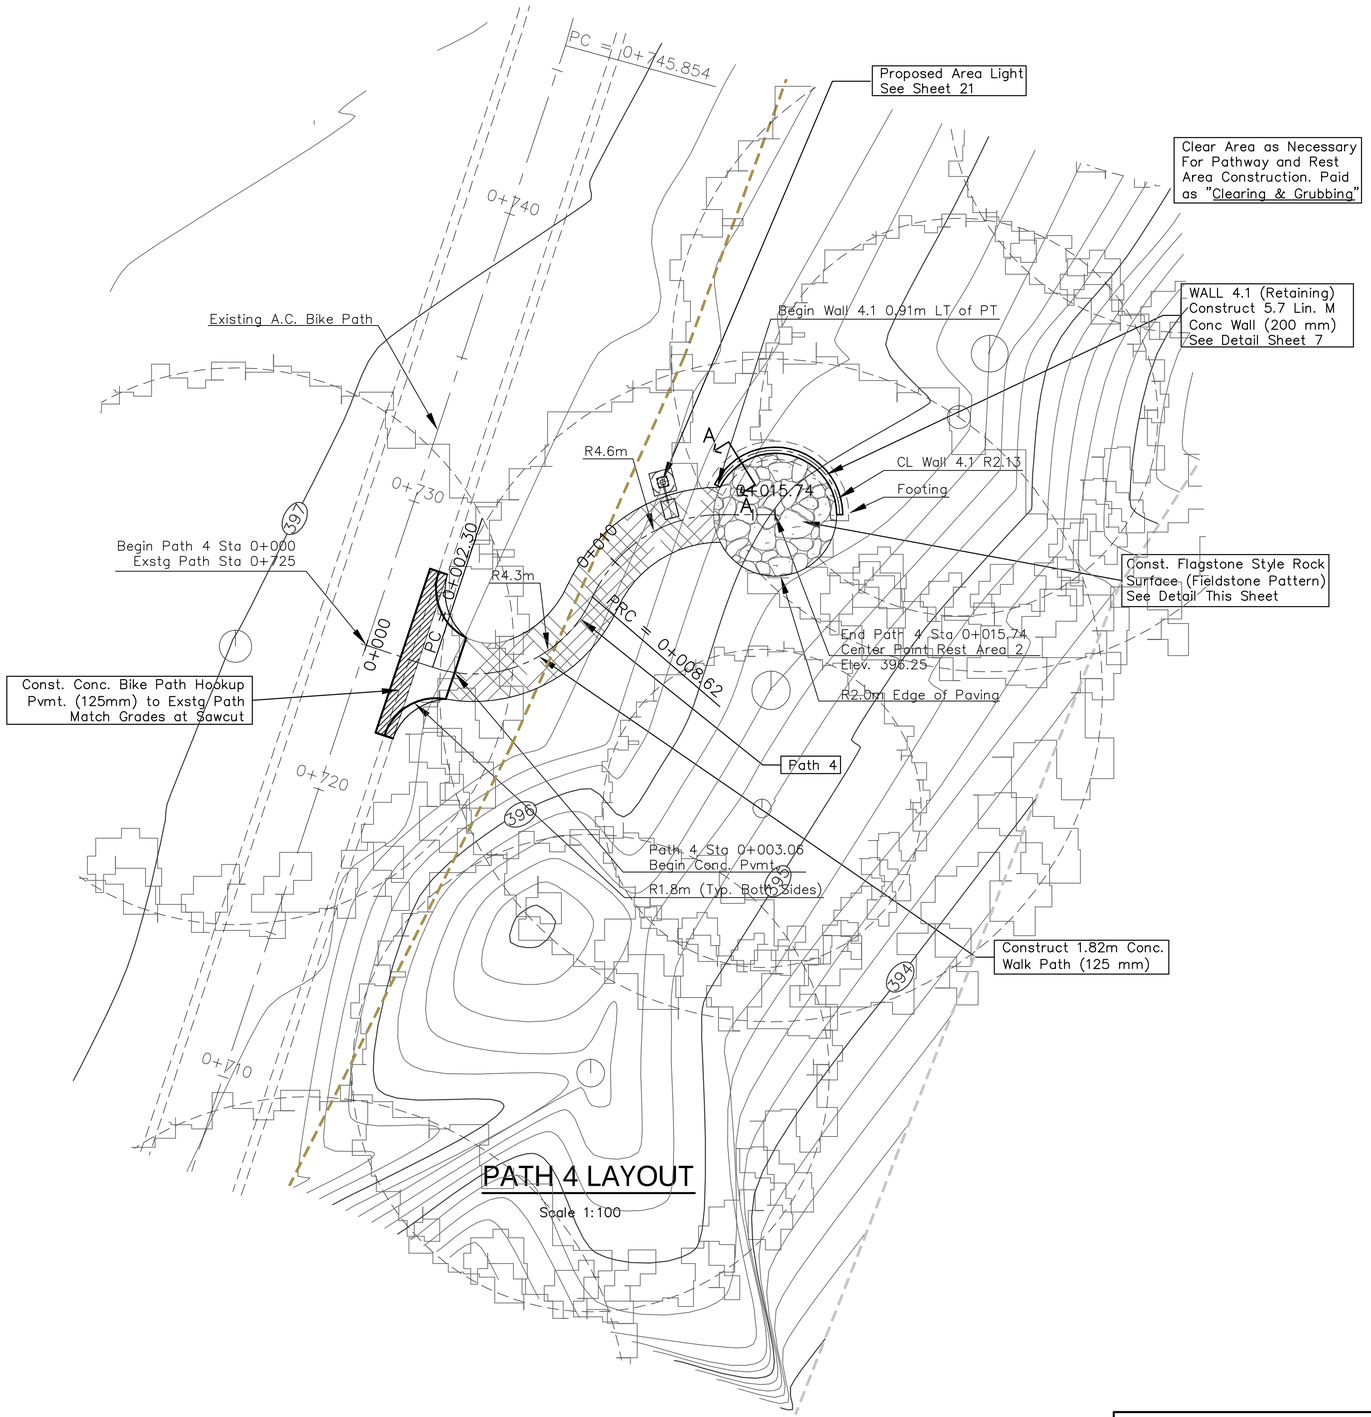

PATH 4 LAYOUT

Scale 1:100

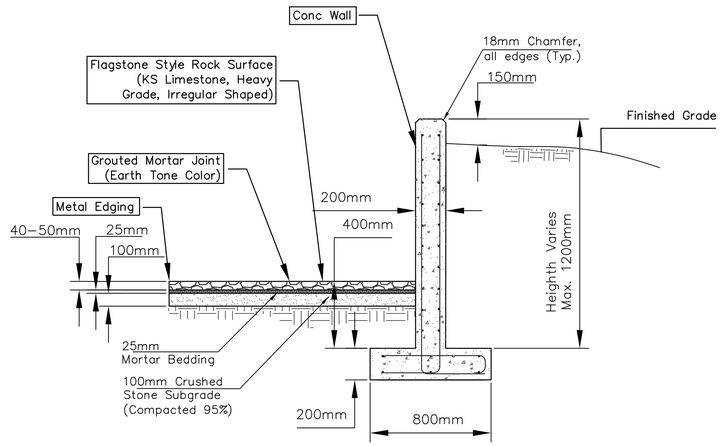

SECTION A A

Note:
5.3 m of Metal edging shall be used to separate turf area/planting bed from Masonry. Edging shall be from Pro–Steel Company, using 10 gauge thickness, commercial grade, or approved equal.

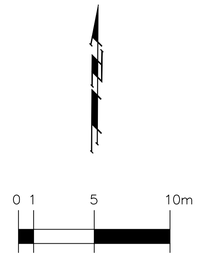

Scale 1:100

SUMMARY OF QUANTITIES (THIS SHEET ONLY)			
BID ITEM	QUANTITY	UNIT	REMARKS
125 mm Concrete Pavement	26.2	sq. meters	Includes Reinforcement
Retaining Wall (Concrete)	5.7	meters	Includes Footing
Flagstone Style Rock Surface	12.9	sq. meters	Includes Subgrade & Edging
Asphalt Pavement Removal	3.4	sq. meters	Includes Sawcutting
10 Gauge Steel Edging	5.3	meters	Btw L'scape & Point 4 Pvm't

Construction Limits of Path 4 – This Sheet

OTHER ITEMS (Not listed on this Sheet)	
BID ITEM	See Sheet #:
1 Area Light, Electrical Service and Materials	21
Landscape Materials	28

KDOT METRIC

PROJECT NUMBER	SHEET NAME	ENGINEERING DIRECTORY
87 TE - 0158 - 01	11_pav04.dwg	Arkriver\Nov 06 Revisions

DESIGN	DRAWN	APPROVED	DATE	SCALE	BAUGHMAN NO
STAFF	STAFF		NOV 06	1:100 SI	99 12 E575

CAPITAL IMPROVEMENT PROJECT
ARKANSAS RIVER BIKE PATH ENHANCEMENT
REST AREA No. 2, PATH No. 4
CENTRAL TO THIRTEENTH ST ALONG McLEAN BLVD

Baughman Company , P.A.
315 Ellis St. Wichita, KS 67211 P 316-262-7271 F 316-262-0149
Baughman ENGINEERING | SURVEYING | PLANNING | LANDSCAPE ARCHITECTURE

SHEET 11 OF 26