NOTE

1. Existing Gas and Water Mains shall not be Disturbed.
2. Location and Elevation of all Utilities is Approximate, According to the Best Information Available at the Time of Design. Contractor to Verify Location and Elevation Prior to Construction.

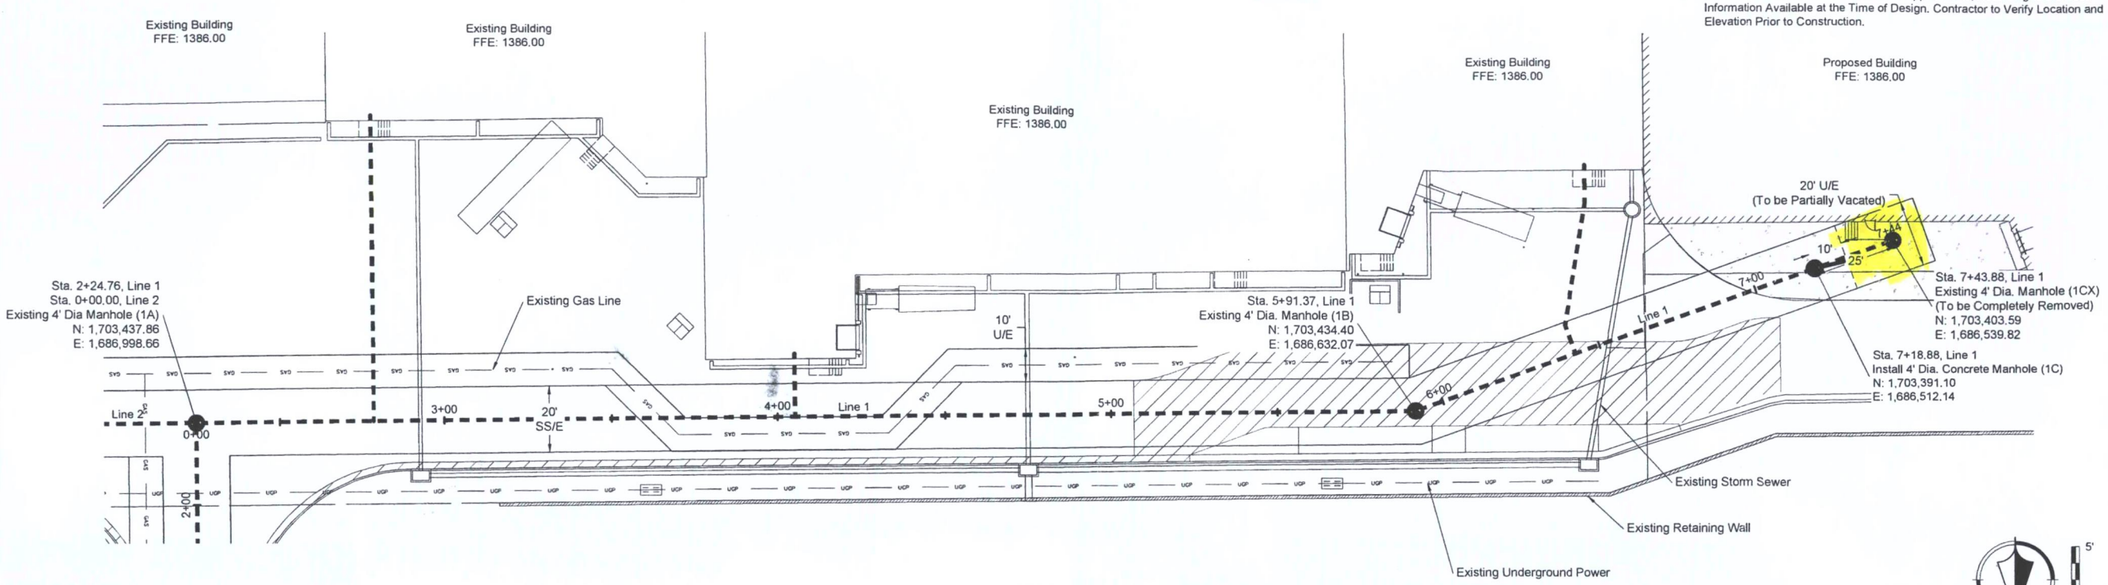

Sanitary Sewer Service Table

Number	Type	Location			Station	Direction	FL @ Main	FL @ 45° Bend	Horizontal Pipe (LF)	FL @ 90° Bend	Vertical Riser (VF)	FL @ Plug
		Lot No.	Block No.	Line No.								
1	6" Manhole Connection	1	A	1	7+18.88	Right	1372.71	1372.71	9.07	1372.80	4.65	1377.45

NORTH

1"=20'

0 10' 20'

1"=5'

0 5'

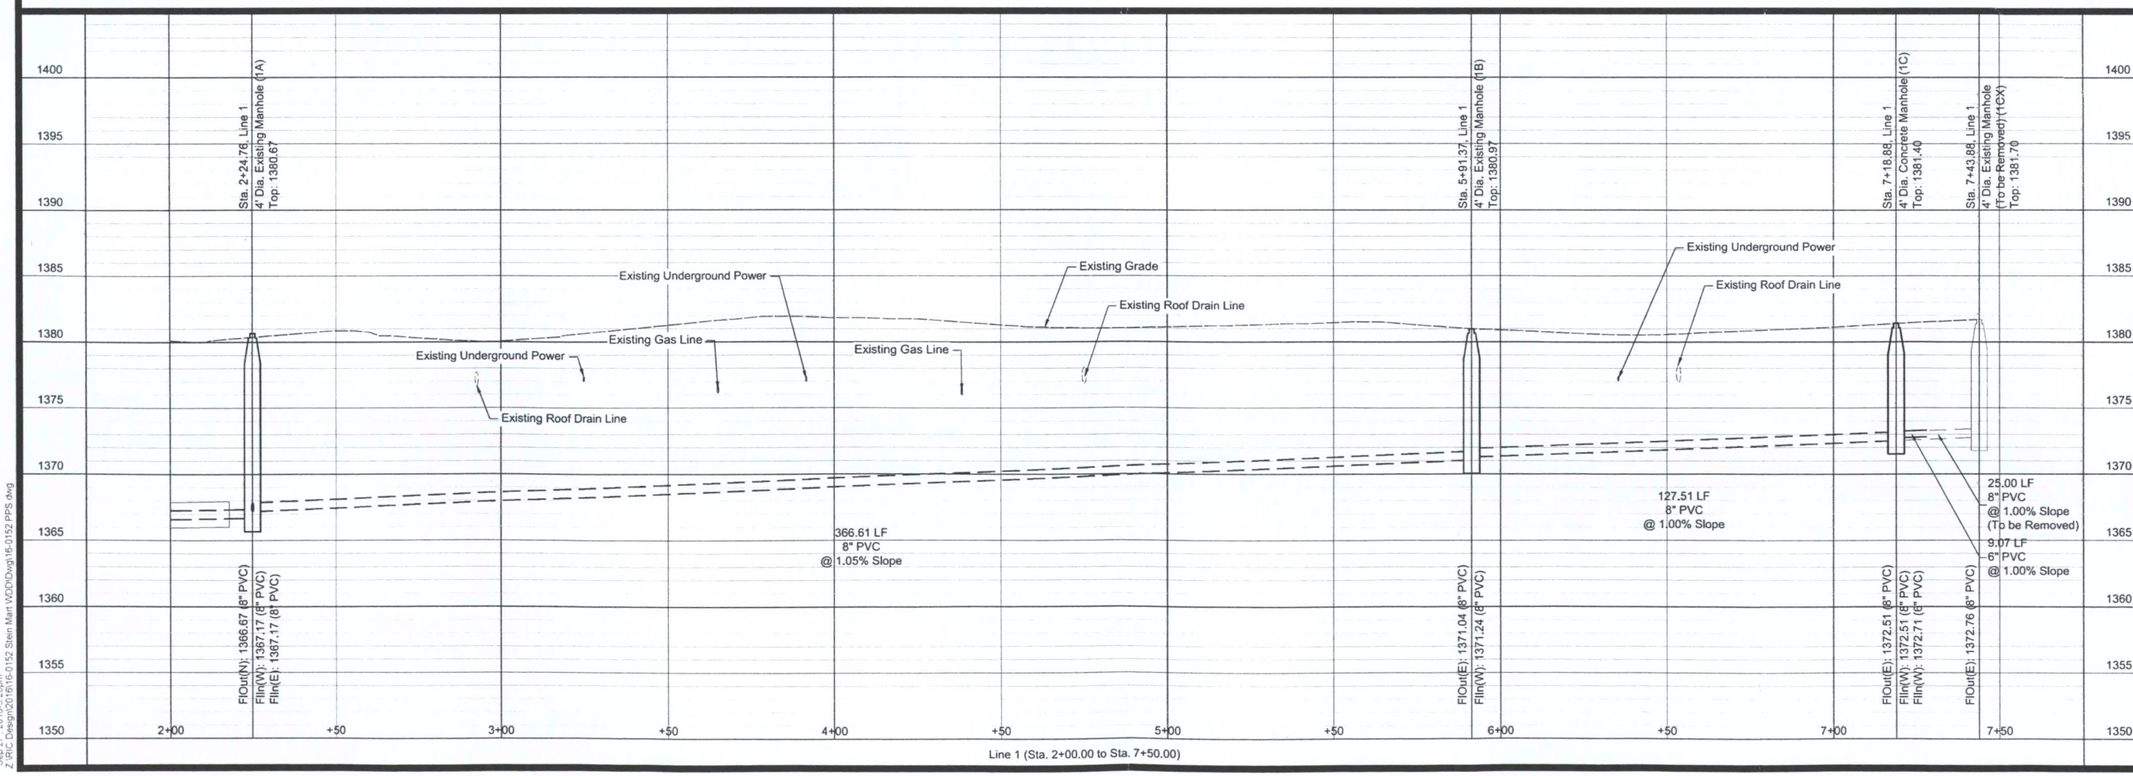

Sheet
05 of 15

Private Project Sanitary Sewer

16-0152
Wichita Destination Development - Phase 6
Lot 1, K-96 Greenwich Addition

Plan and Profile
Line 1
Sta. 2+00.00 to Sta. 7+50.00

NO.	BY	CD	DATE	REVISION
	JAR	RLC	09/26/18	ORIGINAL SUBMITTAL

Renaissance Infrastructure Consulting
1158 W. Cambridge Circle Drive
Kansas City, Kansas 66103
913.317.9500
www.ric-consult.com

Sep 27, 2018-3:20pm
Z:\Ric Design\2016\16-0152 Stein Mart WDD\Dwg\16-0152 PPS.dwg