KD-7294

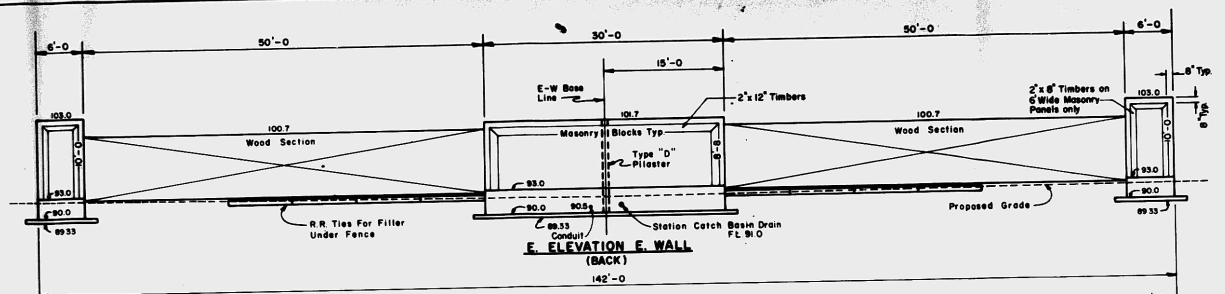

TYPE "A" FOUNDATIONS

E. ELEVATION E. WALL
(BACK)

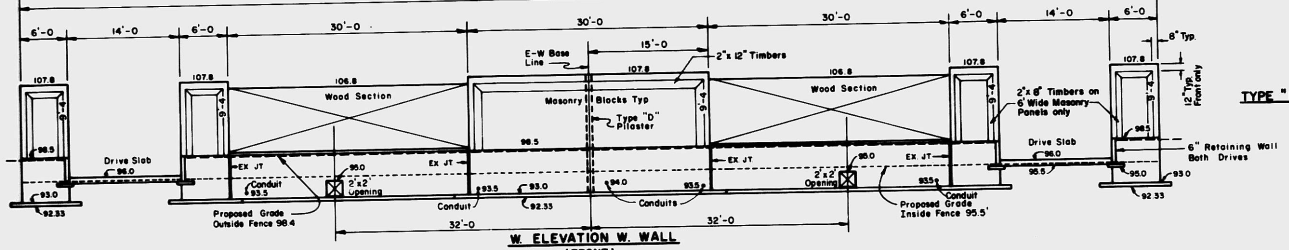

TYPE "B" FOUNDATIONS

W. ELEVATION W. WALL
(FRONT)

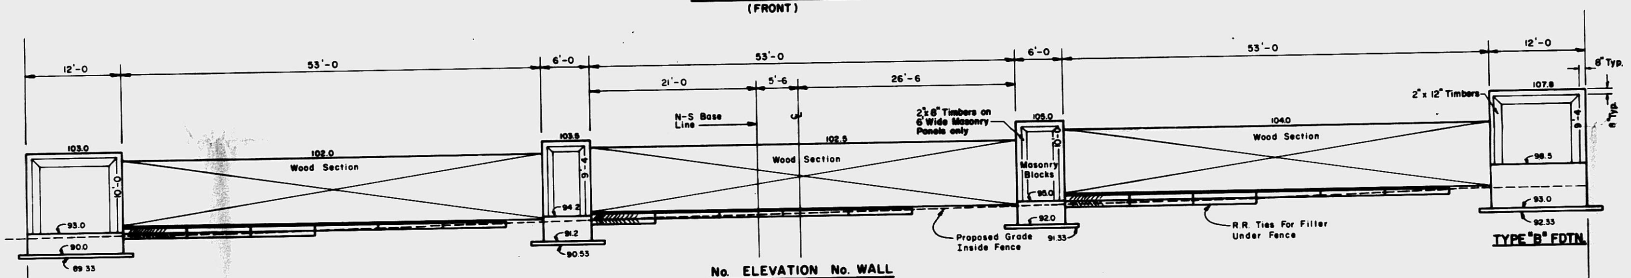

TYPE "A" FOUNDATIONS EXCEPT AS NOTED

TYPE "B" FDTN.

No. ELEVATION No. WALL

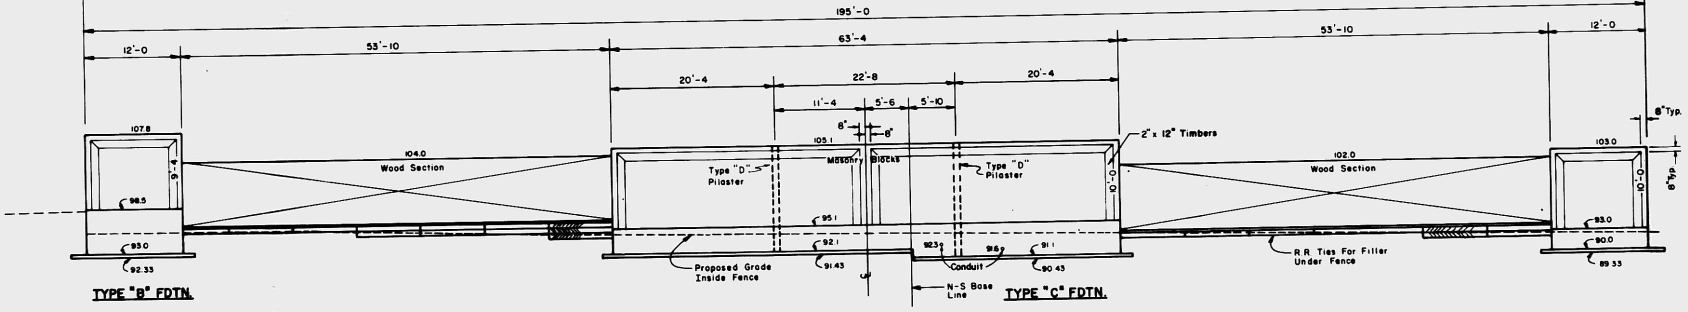

TYPE A FOUNDATIONS EXCEPT AS NOTED

TYPE "B" FDTN.

TYPE "C" FDTN.

So. ELEVATION So. WALL

DR 73-2

VISTA PARK SUBSTATION
WALL ELEVATIONS

DR. R.S.C.	APPROVED J. N. Hendrix Chief Engineer		
CK. RSW			
DATE 4-11-73	SCALE 1/8" = 1'-0	SH. 3 OF 8 SHTS.	
KANSAS GAS AND ELECTRIC COMPANY ENGINEERING DEPT.		KD-7294	

NO.	DATE	REVISION	BY	CK.	APP.	NO.	DATE	REVISION	BY	CK.	APP.	NO.	DATE	REVISION	BY	CK	APP.