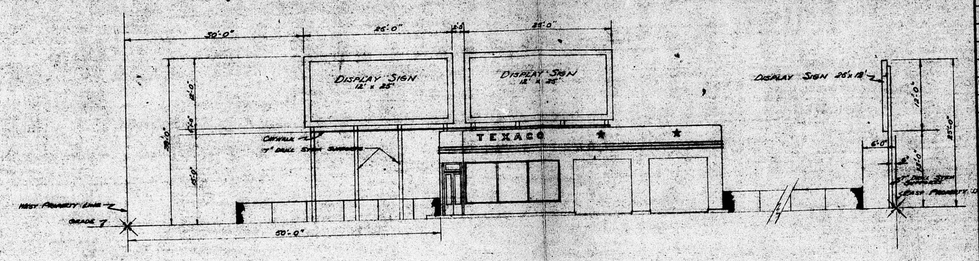

HARRY STREET ELEVATION

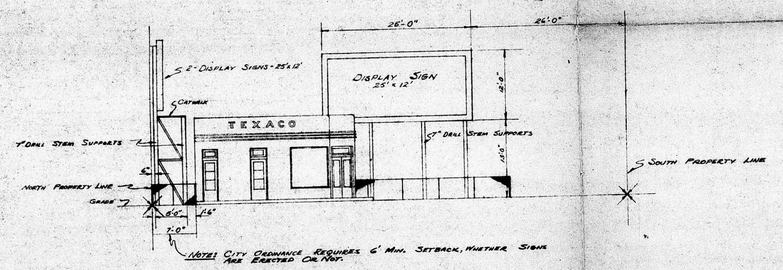

HYDRAULIC STREET ELEVATION

APPROVAL RECORD		
	DATE	BY
DIV. OFF.		
DIV. OFF.		
TERR. OFF.		
N.Y. OFF.		

REVISION RECORD		
DATE	BY	DESCRIPTION

LIST OF DRAWINGS AND SPECIFICATIONS

SYMBOL	DESCRIPTION	SHEET NO. OR SPEC.	NO. REQ.
NONE	SPECIFICATIONS		
NONE	BUILDING: FOUNDATIONS, SUPERSTRUCTURE, MAIN FLOOR PLAN, ROOF		
TYPE			
	BANJO SIGN & POLE		
	W. ISLAND		
	LIGHT & POLE		
	N. ISLANDER		
	WITH AIR		
	W. ISLANDER		
	WITH AIR & WATER		
W.	FLOODLIGHT		W
	POLE		W
	MINERAL TYPE FLOODLIGHT POLE		
	AIR STAND RIGHT TYPE		
	AIR STAND POST TYPE		
	AIR GAUGE WALL TYPE		
	AIR & WATER WELL		
	AIR WELL		
	¾" WATER HOSE BIBB		
	HORIZONTAL FLOOR VALVE		
F.A. EC. PRESENT PRODUCT	ELEC. COMPUTING DISPENSING PUMP		
	UNDER GROUND TANKS		
	GAL. GASOLINE		
	GAL. FUEL OIL		
	GAL. WASTE OIL		
	APPR. TYPE COMB. GAUGE & FILL BOX		
	APPR. TYPE GAUGE BOX		
	APPR. TYPE FILL BOX		
NONE	VERTICAL CHECK VALVE IN TROUP		
	EXTRACTOR FITTING		
	VENT CAP		
	AIR		
	NON-ROTATING AUTO LIFT ROLL-ON TYPE		
	NON-ROTATING AUTO LIFT FREE WHEEL TYPE		
	FIRE EXTINGUISHERS		
NONE	SIZE		
	SIZE		
	FILL LINES FROM FILL BOXES TO TANKS		
	VENT LINES FROM TANKS		
	GASOLINE SUCTION LINES FROM TANKS TO PUMPS		
	WATER LINE		
	SEWAGE & DRAINAGE LINES		
T	TELEPHONE LINE		
	ELECTRIC LIGHT AND POWER		
	COMPRESSED AIR LINES		
12.0	EXISTING ELEVATIONS		
12.0	FINAL REQUIRED ELEVATIONS		

THE TEXAS COMPANY
DOMESTIC SALES DEPARTMENT
CENTRAL TERR. RECORDS DIV.

WICHITA, KANSAS
HARRY & HYDRAULIC STS.
DETAIL ELEVATIONS

SCALE 1"=10'-0" DATE 2-1-54
DRAWN BY R.C.B TRACED BY
CHECKED BY
APPROVED

No. DE-692A

1-54

No. 2700-BRUTEX

FILMED FROM THE BEST AVAILABLE COPY

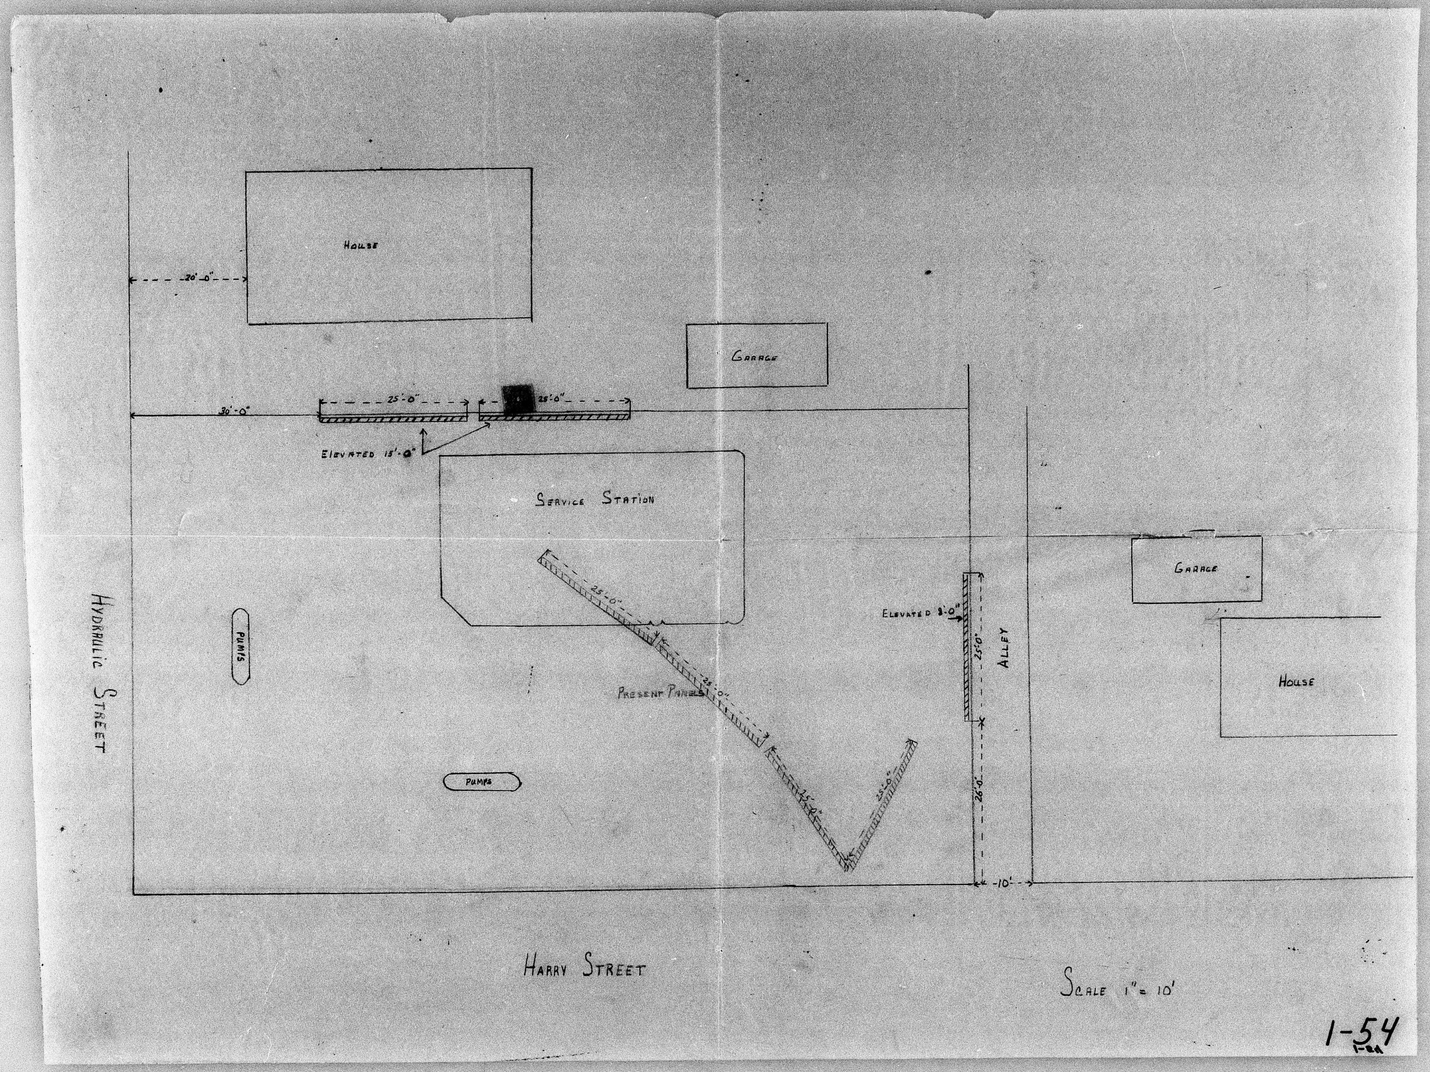

FILMED FROM THE BEST AVAILABLE COPY