DWG NO. KD-8381 | SH 1 | REV 0

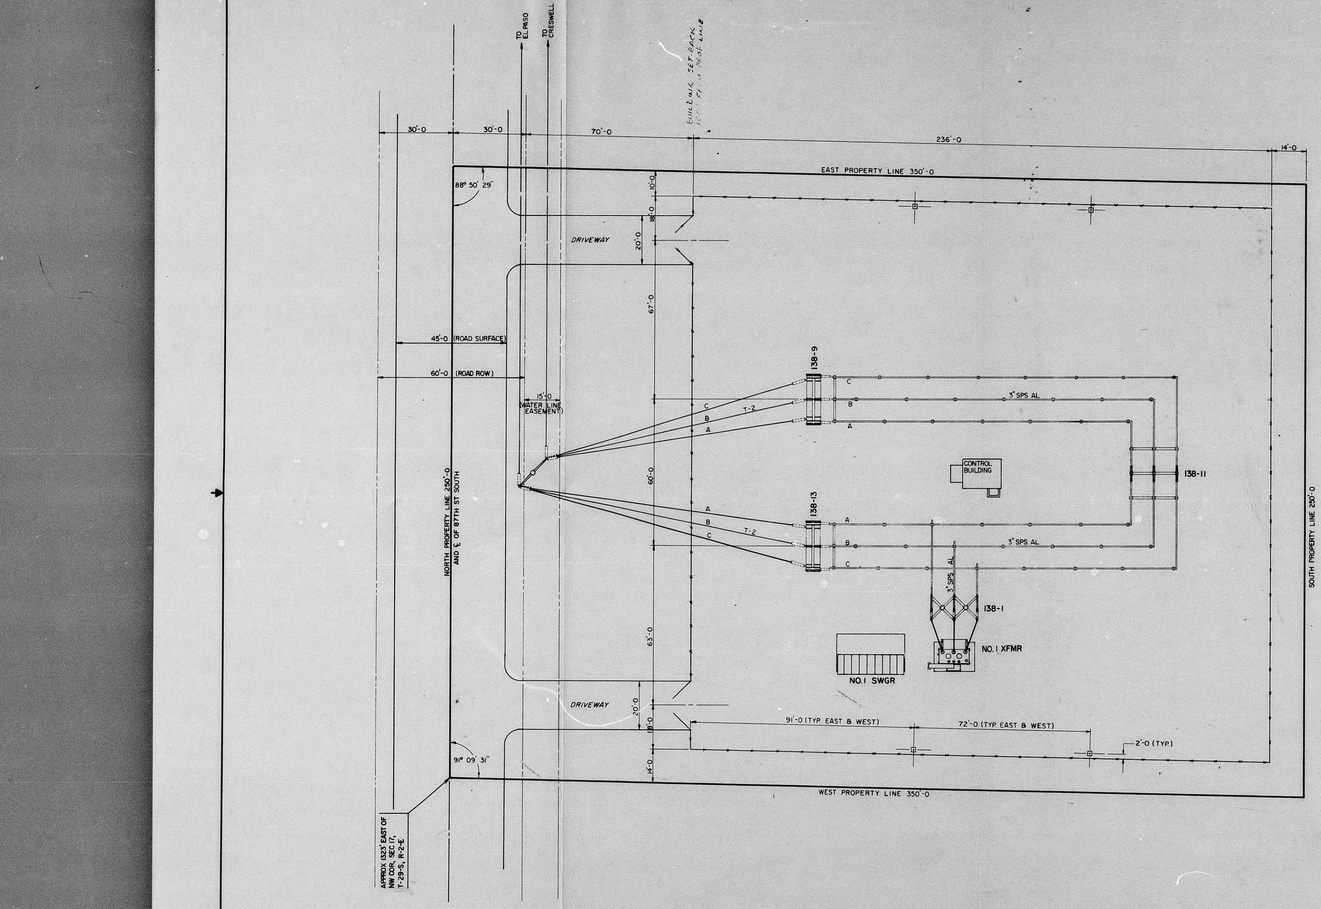

TERMINATING ENCLOSURE LOCATION

Approved By _____ Date _____

Company Name _____

PROPOSED COMMUNICATION CIRCUIT REQUIREMENTS

TYPE	NO.	DESCRIPTION
SUPV.		
ALM.		
VOICE		
PILOTWIRE		
TELEMETERING		

WILL AMPLIFYING EQUIPMENT BE REQUIRED ? YES ☐ NO ☐

DR 84-17

KANSAS GAS AND ELECTRIC COMPANY
ENGINEERING DEPT WICHITA, KANSAS

FARBER SUBSTATION

GENERAL PLAN

NO	DATE	REVISION	BY	CK	ENGR	APP

NO	DATE	REVISION	BY	CK	ENGR	APP

DRAWN JBC | DR CK | ENG CK | APPROVAL

SIZE D | ID NO KG&E | DWG NO. KD-8381 | REV 0

SCALE 1" = 20' | DATE 9-14-84 | SHEET 1 OF 1

FILMED FROM THE BEST AVAILABLE COPY