FINAL TRACING REC'D 7-8-11
SUB 2011-24

RWD NO. 3 BOOSTER PUMP STATION ADDITION

FILE COPY

AN ADDITION TO SEDGWICK COUNTY, KANSAS
BUBBLE MAP

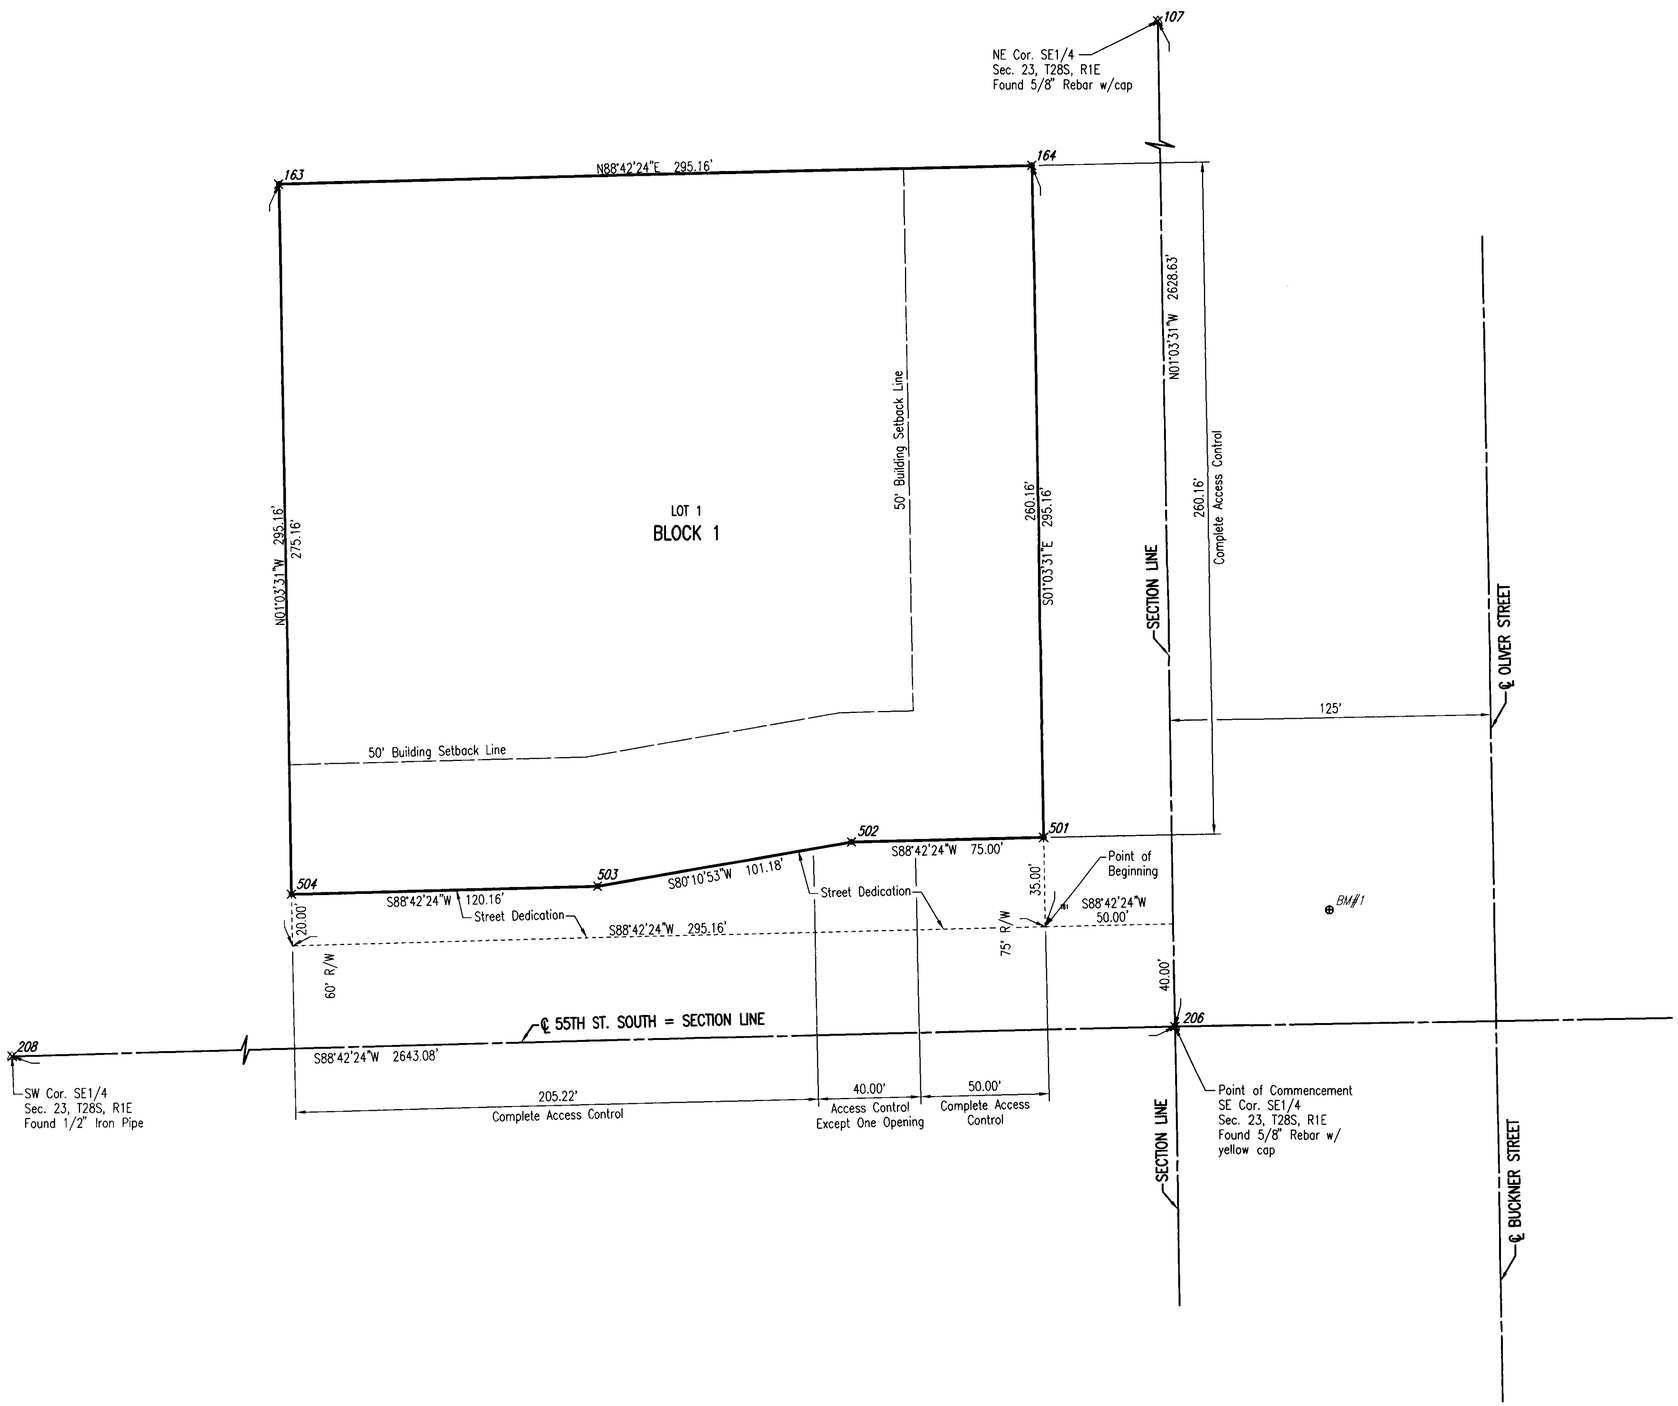

SCALE: 1" = 30'

LEGEND

- ● 1/2" Rebar w/PEC Cap unless otherwise noted
- ⊕ BM Benchmark
- △ Section Corner

Plot Scale 1:30 07-07-2011 2:04:29 PM by JOSH T. SULLARD
Q:\2010\10335\Platting\10335 -Bubble Map