B.M. 124.22 "X" IN CURB TOP CURB N. END OF N.E. RADIUS AT 24TH & FAIRVIEW
B.M. 127.36 N.W. COR CONC. PORCH HO.# 2459 PARK PLACE

Scale 1" = 20'

N

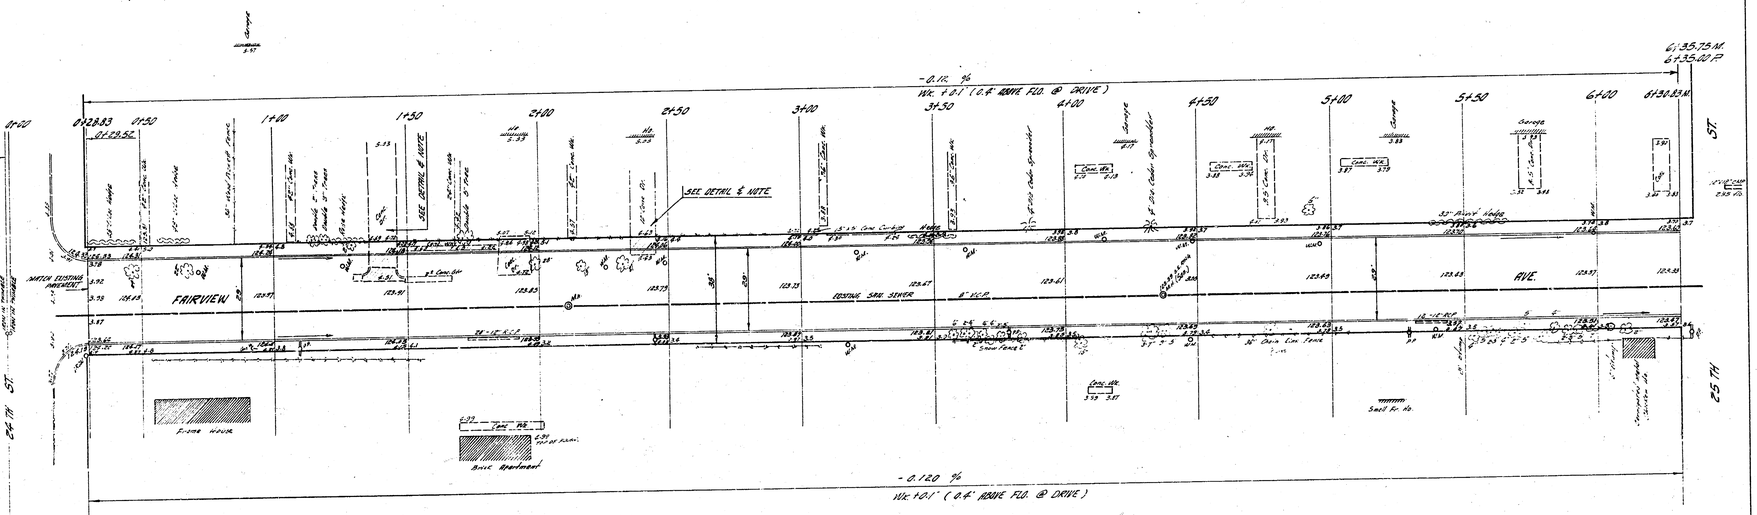

Survey 10/27/58
Plan CAP
L.K. CAP
Checked T

DETAIL OF RAMPS
No Scale

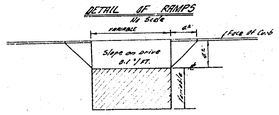

NOTE TO FIELD ENGINEER:
Field engineer to contact property owner and obtain signed letter of authorization to remove & replace existing drive to insure uniform slope from fin. line to existing drive.

Excavation

CUT	FILL
422.0	17.4
1.10% x 22	1.0% x 17
664.2 C.Y.	13.1 C.Y.

JAMES H. TANDY
LICENSED
2012
KANSAS
PROFESSIONAL ENGINEER

JOHN H. EPPERSON
LICENSED
531
KANSAS
PROFESSIONAL ENGINEER

1/3

FAIRVIEW AVE
N.L. 24TH ST. TO S.L. 25TH ST.
30' CONC. & C.B.
CITY OF WICHITA, KANSAS
B. E. SMITH, CITY ENGINEER
DATE APRIL 1959, PROJ. NO. C13-2