B.M. 1977.52 "E" in Ritchie 3.Cb Farmview 130'W of N.L. Gleason
B.M. 1982.32 "E" in Ritchie 3.Cb Abbotsford 125'W of N.L. Stratford

Scale 1"=20'

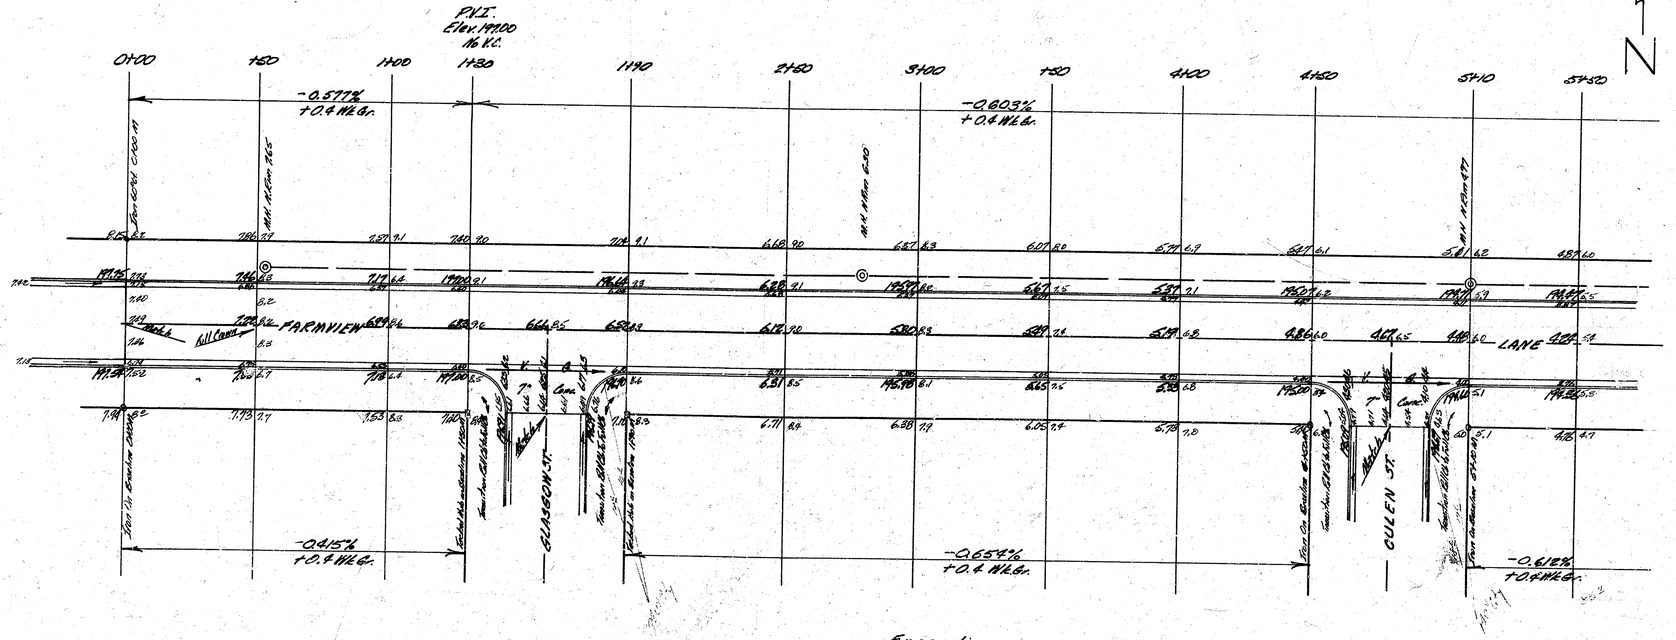

Excavation

Prop.	City
2882.2 C.Y.	156.7 C.Y.
248.2 10%	15.7 10%
3130.4 C.Y. Total	172.4 C.Y. Total

JAMES R. TANLY LICENSED 2012 KANSAS PROFESSIONAL ENGINEER

R. W. LINN LICENSED 3584 KANSAS PROFESSIONAL ENGINEER

B. E. SMITH 436 KANSAS PROFESSIONAL ENGINEER

1/3

FARMVIEW LANE
E.L. Lot 5 Blk. McEwen 8th Addn. To
E.L. Lot 9 Blk. A McEwen 9th Addn
86'-8'-30' A.C.
CITY OF WICHITA, KANSAS
B.E. SMITH CITY ENGINEER
DATE APRIL 1966 PROJ. C 15-44

19-Cty
1-01.

B.M. 1948 7" Top C.Ch. Culvert @ S.L. Farmview Ln.

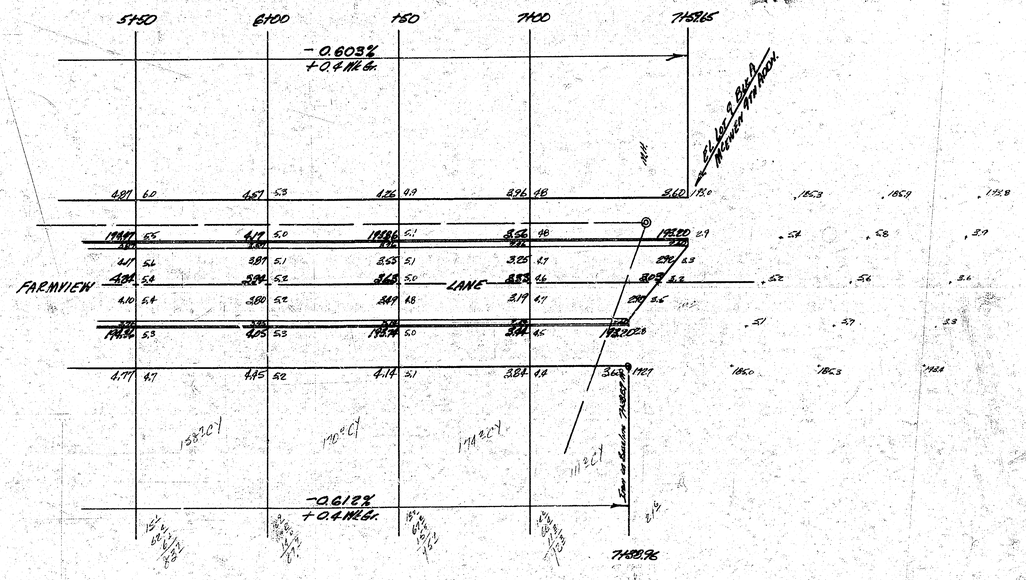

7+0
5+0
2+0

(2/3)