B.M. 1178.56 Square Nail S.S. Power Pole N.E. Florence & Maple.

NOTE-CONTRACTOR: Utility service lines may be located unusually close to the surface. Therefore, extreme care shall be used in excavating & grading in connection with this project.

N

Scale: 1"=20'

Survey Notes Bk. # 208
Plan
Est.
Checked

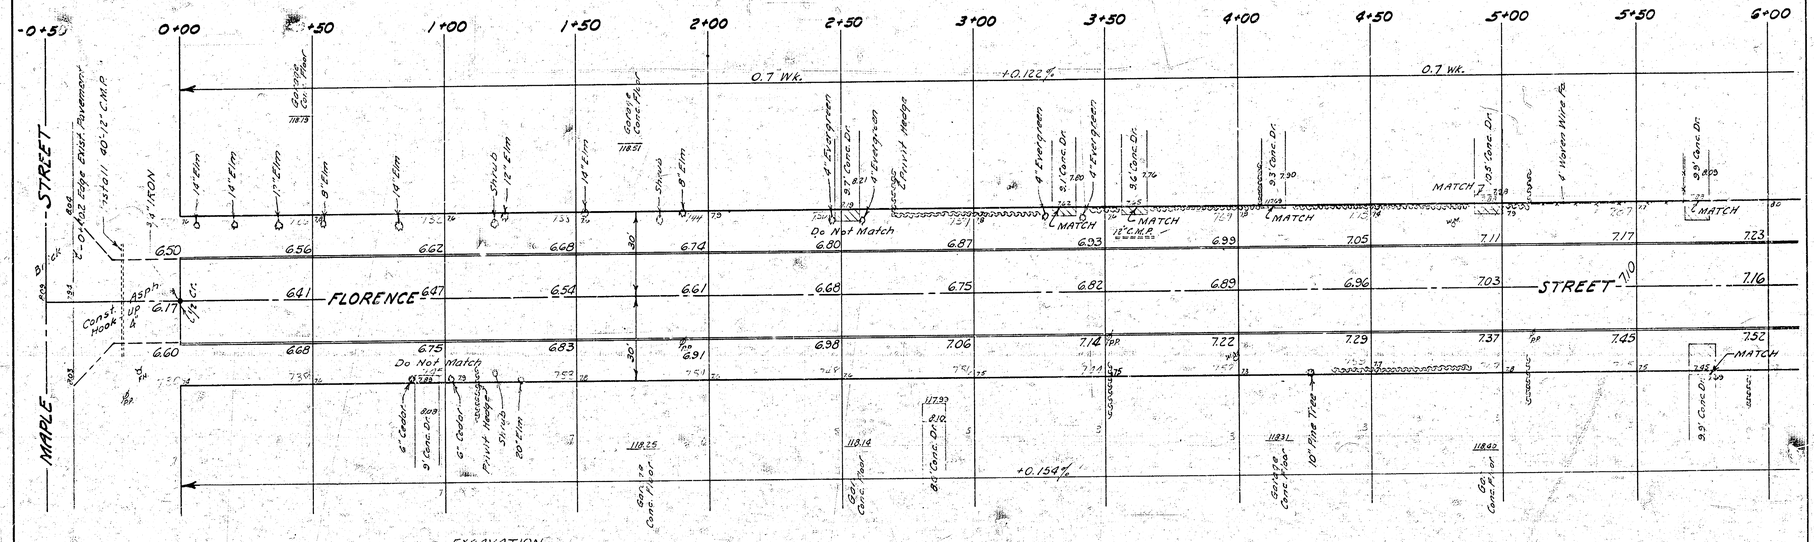

EXCAVATION

	PROPERTY	CITY
Cu. Yds.	1175	51
+10%	117	5
Total	1292	56 Cu. Yds.

JOHN L. ALLEN LICENSED 821 KANSAS PROFESSIONAL ENGINEER

B.E. SMITH LICENSED 436 KANSAS PROFESSIONAL ENGINEER

FLORENCE STREET

From N.L. MAPLE ST.
To S.L. DOUGLAS AVE.
30'-6" Conc. & int. Curb
B.E. SMITH CITY ENGINEER
CITY OF WICHITA, KANSAS
AUG. 1962
(1/3) Project No. C16-122

B.M. 119.14 Step Bench S.S.P. Pole
N.E. Florence & Douglas

N

6+00 6+50 7+00 7+50 8+00 8+50 9+00 9+50 10+00 10+50 11+00 11+50 12+00 +30.2 +70.2

+0.122 %

+0.154 %

FLORENCE STREET

DOUGLAS AVE.

12" CMP

5' Drainage

8" Conc. Dr.

Conc. Apron

Asphalt Wood Up

36 Edge Asph. Mont

Y.H.

MATCH

Gas Conc. Floor

Point Hedge

Gas Conc. Floor

Gas Conc. Floor

Gas Conc. Floor