B.M. 103.93 "X" on S End W. Hardwall Conc. Box Sta 0+40
B.M. 101.70 S End End E.Cb. G.W.Dr., St. Geail
B.M. 104.25 M in Mueller Fire Hyd. N.S.SPR Ext. @ Sewnett

Elevation

| | | |
|---|---|---|
| 10.77 | 6.53 | 4.24 |
| 4.10% | 4.0 | 4.0% |
| 705 yds | | 3424 yds |

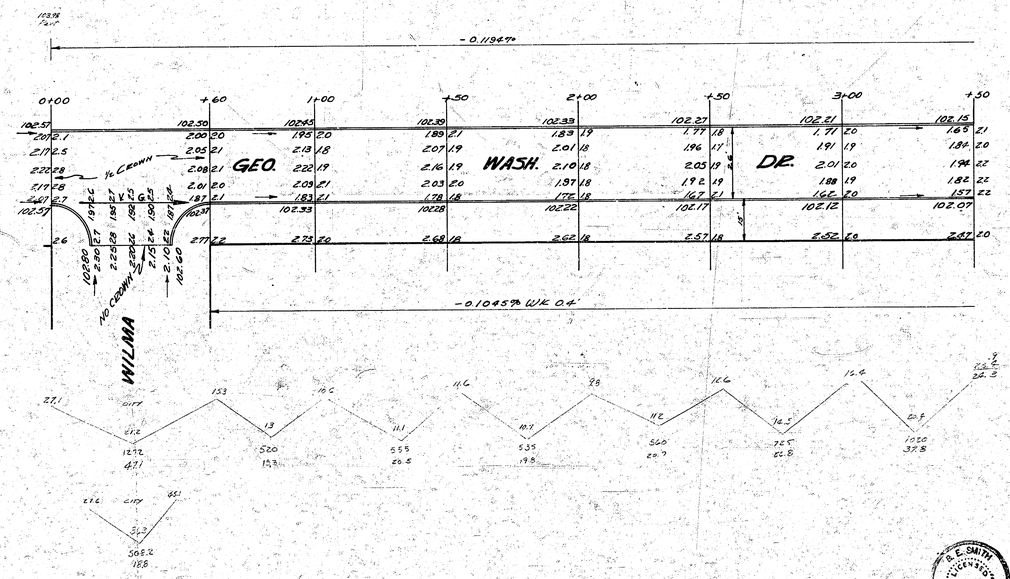


Survey Cn. Mucks BK CHASE
Field Notes
Plan Sheet
Checked by

# GEO. WASH. DR., E.S.

SL. WILMA TO SL. GEAIL

26' CONCRETE & CURB

CITY OF WICHITA

B.E. SMITH CITY ENGINEER

JULY 1953 PROJ. NO C13-89

B. E. SMITH LICENSED KANSAS PROFESSIONAL ENGINEER 435

1/2

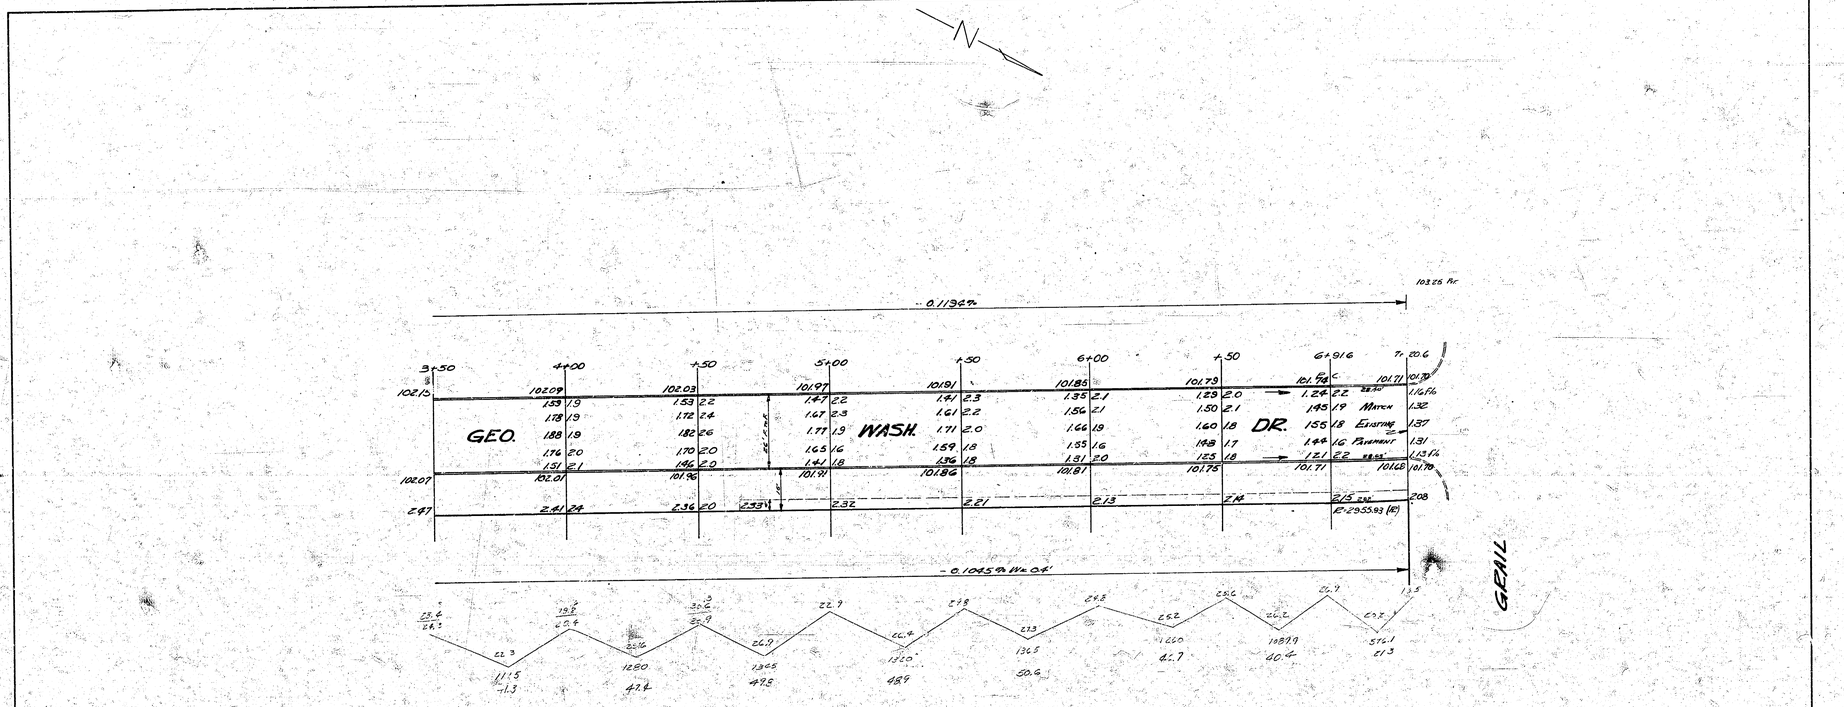
10326 Pr.
-0.11/36'+
3+50
4+00
+50
5+00
+50
6+00
+50
6+91.6
Tr. 20.6
102.15
102.09
102.03
101.97
101.81
101.85
101.79
101.76
101.71
101.70
GEO.
WASH.
DR.
102.07
102.01
101.96
101.91
101.86
101.81
101.75
101.71
101.68
101.70
247
241
236
233'±
232
221
213
211
205
208
E'+2955.93 (E')
-0.1045% W=04'
GEO. WASH. DR
C13-89
2/2