JY-53

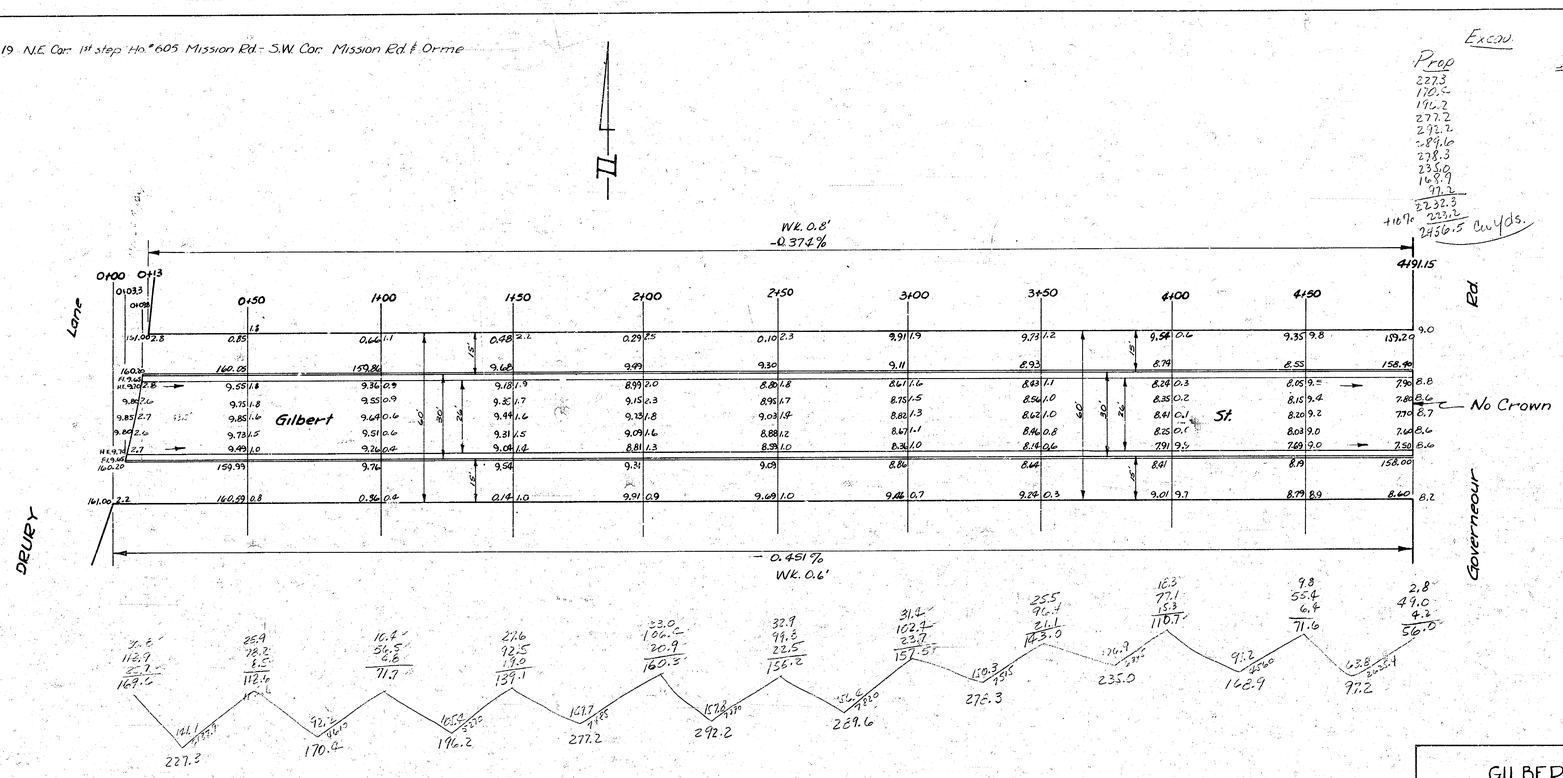

GILBERT

E.L. DRURY to W.L. GOVERNEOUR

26-2-30 A.C.

CITY OF WICHITA, KANS.

L.K. WHITE CITY ENGINEER

MARCH 1951 PROJ. NO. C11-29