B. M. 104.51 "G" in Globe WL Glenn So. curb Dora.

B. M. 107.60 "M" in Mueller Fire Hydt NW Vine & Esthner.

B. M. 108.83 "G" in Globe SL Esthner west curb Glenn.

Base = ℄ Glenn Ave.

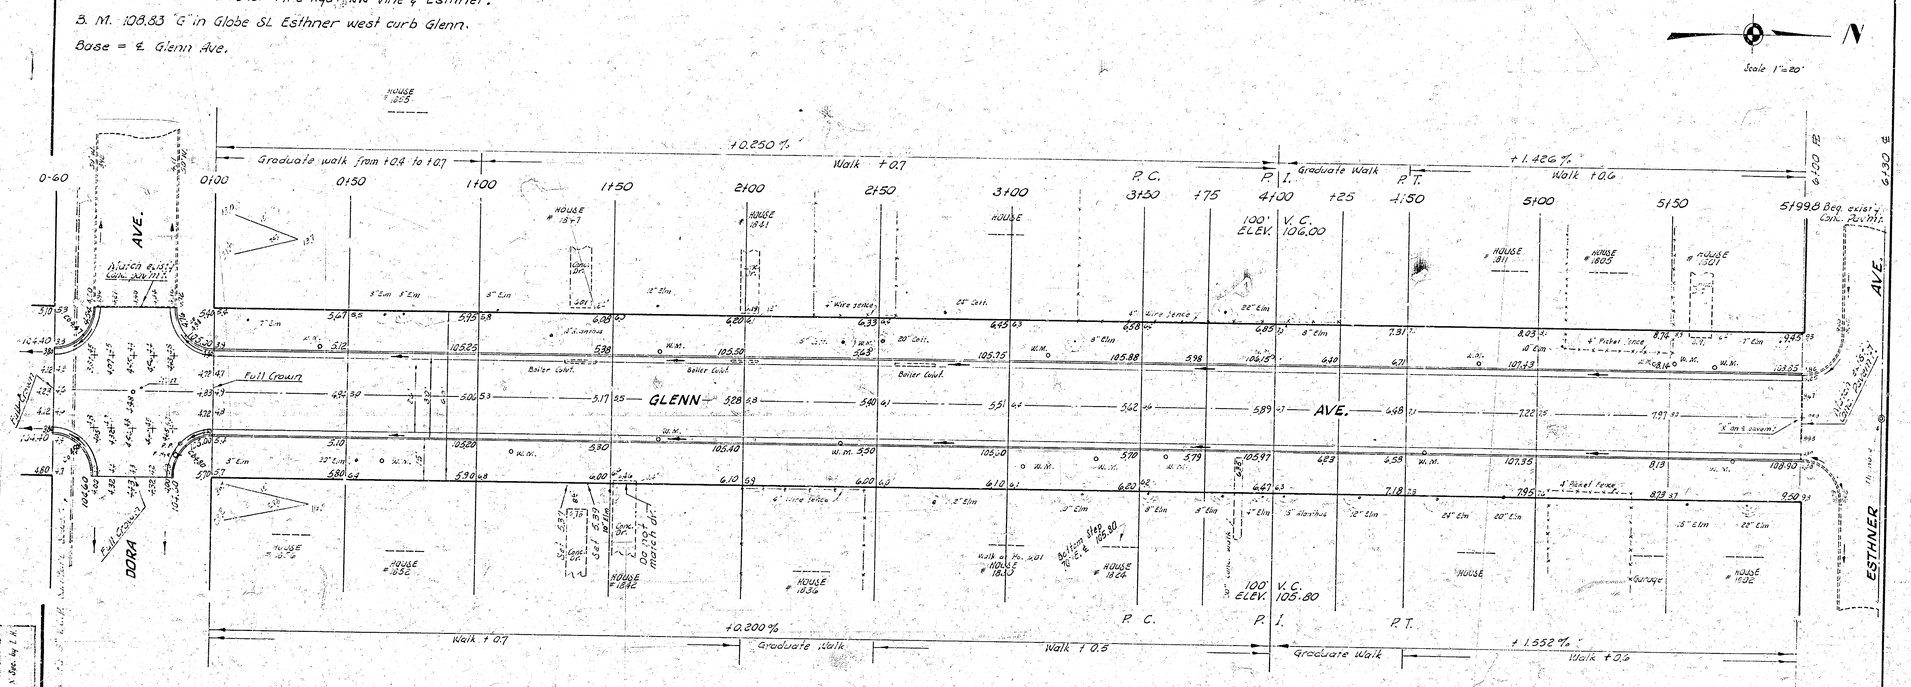

Excavation

City	Prop.
810	865.3
8.1	84.5
69.1 Cu. yds.	329.8 Cu. yds.

JAMES H. FANDOR LICENSED 2012 KANSAS PROFESSIONAL ENGINEER

JOHN H. EPPERSON LICENSED 531 KANSAS PROFESSIONAL ENGINEER

B. E. SMITH LICENSED 436 KANSAS PROFESSIONAL ENGINEER

1/2

GLENN AVE.

SL DORA AVE. TO SL ESTHNER AVE.

26' - 2' - 30' A. C.

CITY OF WICHITA, KANSAS

B. E. SMITH CITY ENGINEER

APRIL 1961, PROJ. NO. CID-103