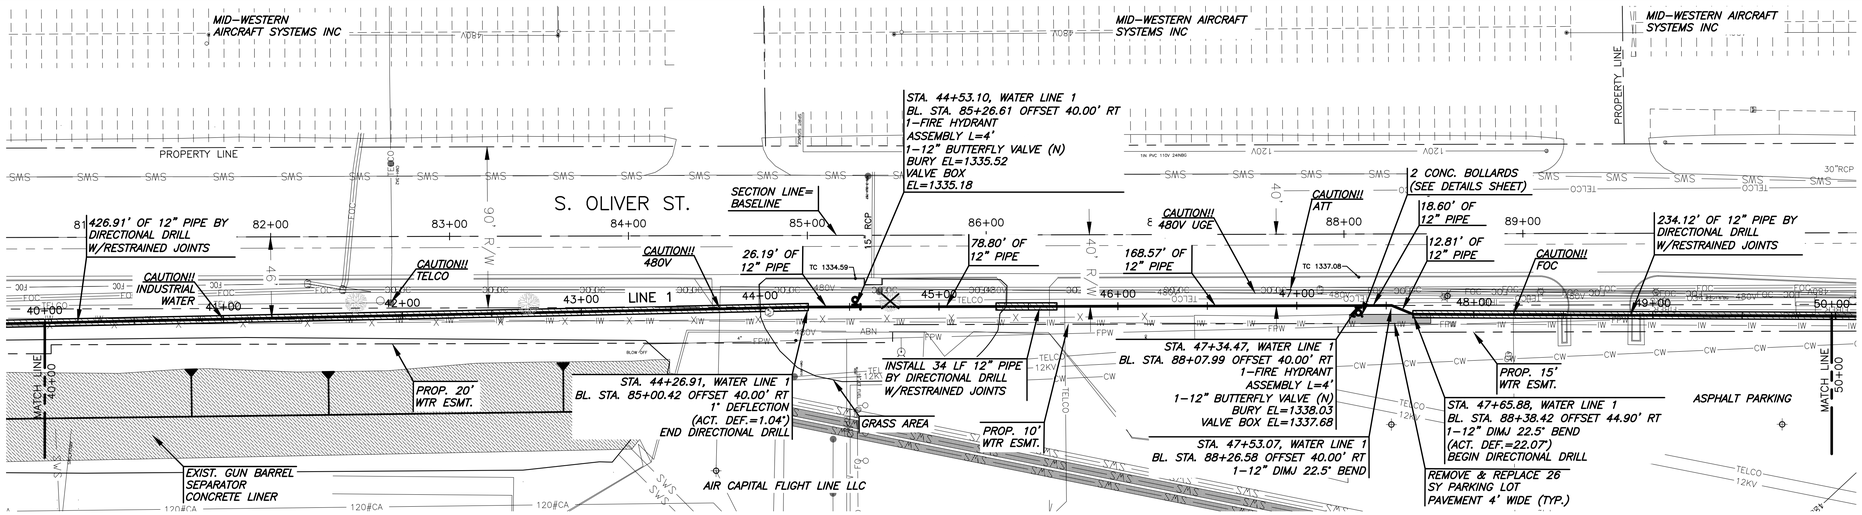

SCALE: 1"=40'

LEGEND

- PROP. WATER LINE
- IW — EX. INDUSTRIAL WATER
- 480 V — EX. 480 V
- FOC — EX. FIBER OPTIC CABLE
- FPW — EX. FIRE PROTECTION WATER
- PROP. TEMP. COST. ESMT.
- PROP. ESMT.
- DIRECTIONAL DRILL
- PAVEMENT REMOVAL & REPLACEMENT IN-LIKE-KIND
- TREE REMOVAL (COST SUBSIDIARY TO PROJECT)

PLAN WATER LINE 1

PROFILE WATER LINE 1

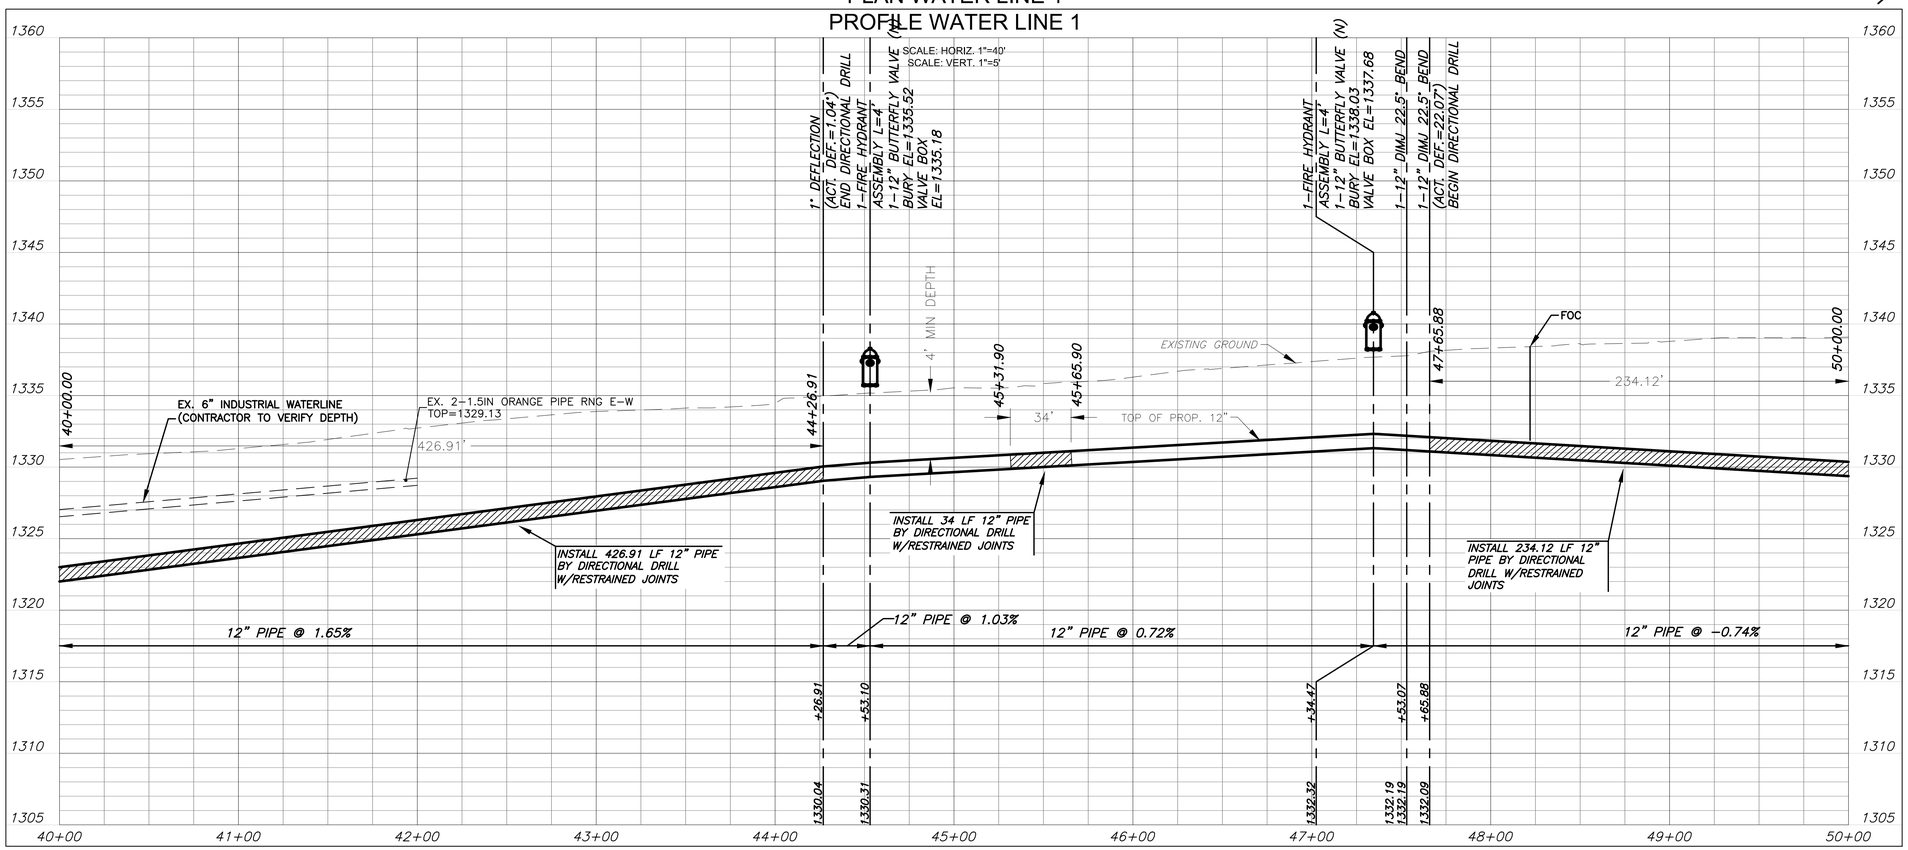

MKEC
Wichita, KS • 316.684.9600

MARCUS LEE BUCKINGHAM
16472
1-29-25
KANSAS
PROFESSIONAL ENGINEER

WATER EXTENSION PLANS FOR

ACFL WATER EXTENSION

WICHITA, KS

WTR P&P
(40+00-50+00)

PROJECT NO.	210857
SCALE	1"=40'

DRAWN	DESIGNED	CHECKED
KM	KM	DK

NO.	REVISION	DATE
01	ISSUED FOR CONSTRUCTION	06/13/25

SHEET NO.
05 OF 20

©2025 MKEC ENGINEERING, INC. ALL RIGHTS RESERVED WWW.MKEC.COM. THESE DRAWINGS AND THEIR CONTENTS, INCLUDING, BUT NOT LIMITED TO, ALL CONCEPTS, DESIGNS, & IDEAS ARE THE EXCLUSIVE PROPERTY OF MKEC ENGINEERING, INC. (MKEC), AND MAY NOT BE USED OR REPRODUCED IN ANY WAY WITHOUT THE EXPRESS CONSENT OF MKEC.

PLOTTED: Monday, June 16, 2025 @ 11:20AM

J:\PROJECTS\2021\210\10857_ACFL_SPIRIT MILITARY\02 210857 CADSHTS\05 CIVIL\WTR\210857-05-WTR PLAN & PROFILE SHEETS.DWG