NOTE:
CONTRACTOR TO VERIFY THE DEPTH AND LOCATION OF EXISTING UTILITIES PRIOR TO CONSTRUCTION.

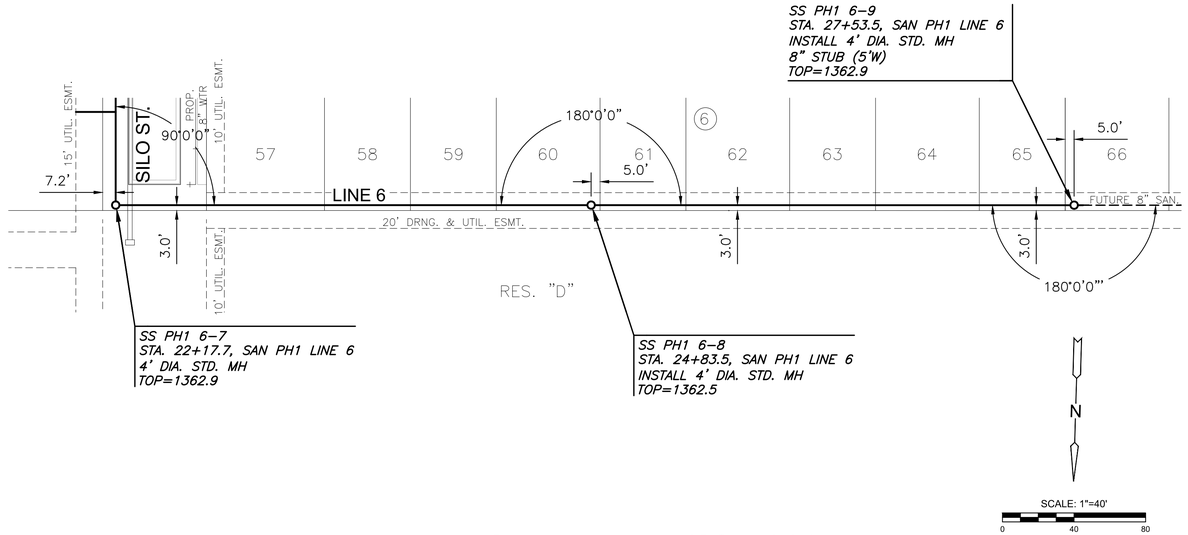

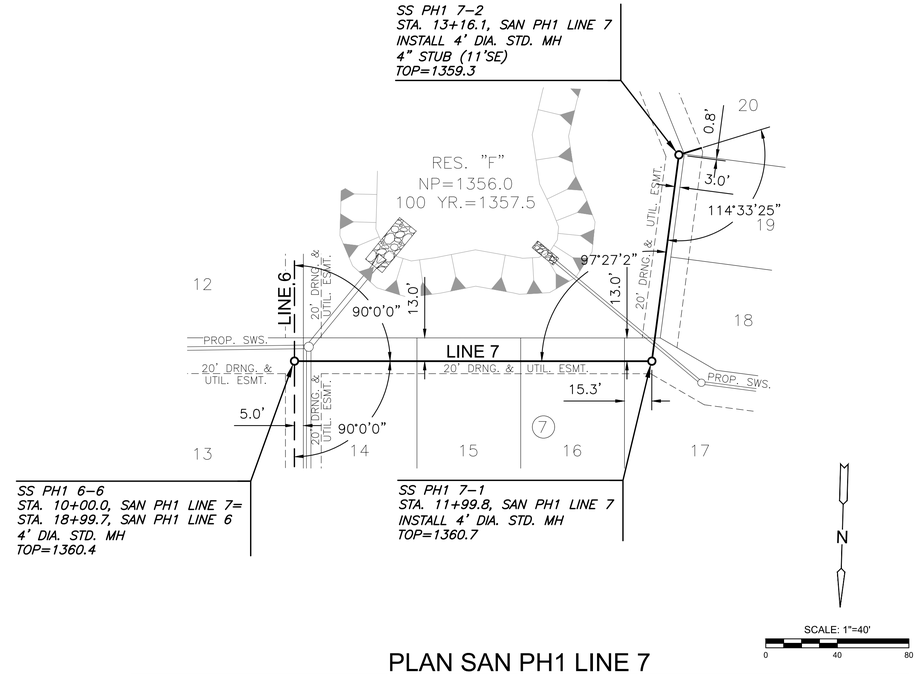

PLAN SAN PH1 LINE 6 (CONT.) (1)
PROFILE SAN PH1 LINE 6 (CONT.) (1)

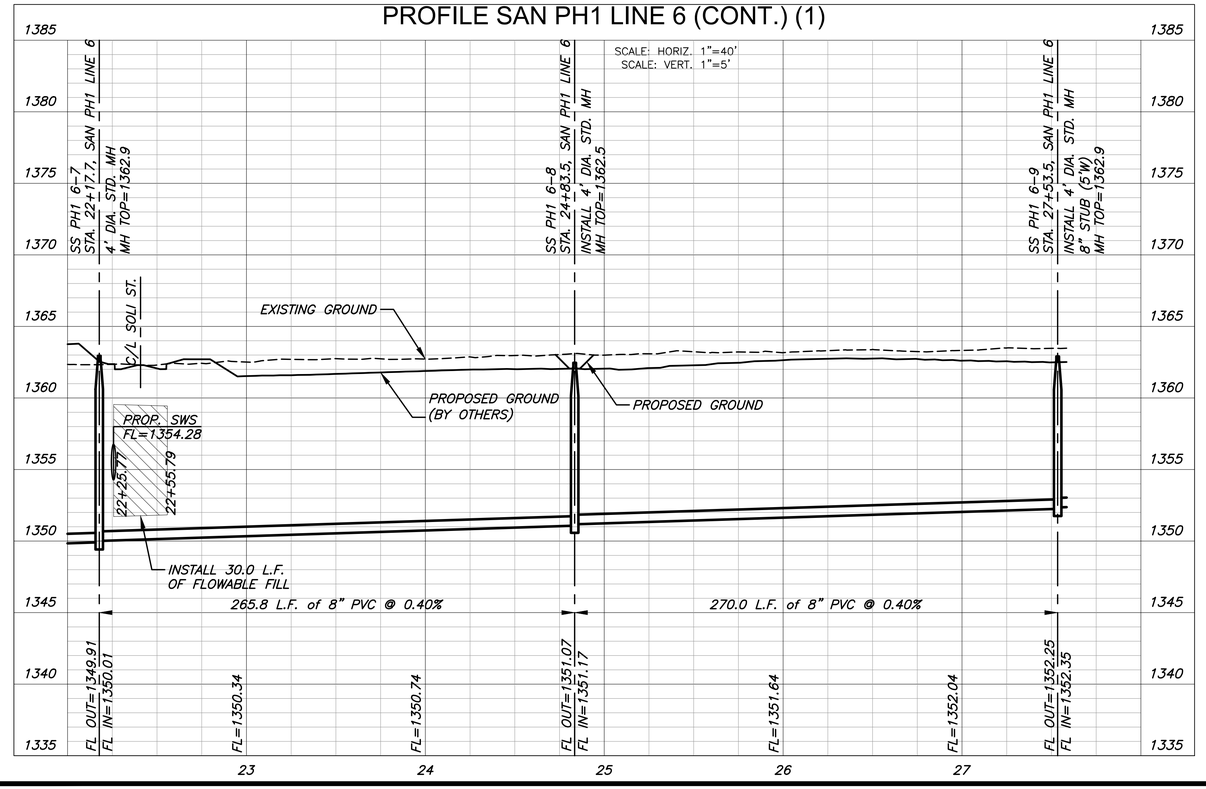

PLAN SAN PH1 LINE 7
PROFILE SAN PH1 LINE 7

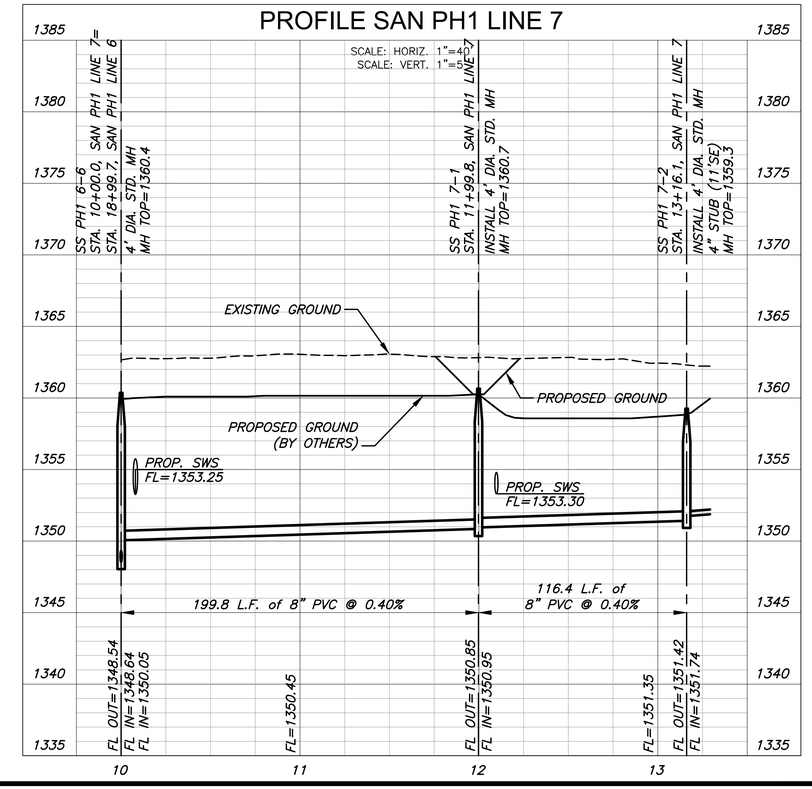

MKEC
Wichita, KS • 316.684.9600

SCOTT PRESTON ELLINS
LICENSED
24423
KANSAS
PROFESSIONAL ENGINEER
8/18/25

SANITARY SEWER PLANS FOR

COURTYARDS AT JACOBS FARM 2ND

PHASE 1

SAN LINE
6 (CONT.) & 7

PROJECT NO.
468-2025-014394

SCALE
1" = 40'

DRAWN	DESIGNED	CHECKED
HHK	DFL	SPE

NO.	REVISION	DATE
0	ISSUED FOR CONSTRUCTION	08/18/2025

SHEET NO.
C-109-S01
09 OF 30

©2025 MKEC ENGINEERING, INC. ALL RIGHTS RESERVED WWW.MKEC.COM THESE DRAWINGS AND THEIR CONTENTS, INCLUDING, BUT NOT LIMITED TO, ALL CONCEPTS, DESIGNS & IDEAS ARE THE EXCLUSIVE PROPERTY OF MKEC ENGINEERING, INC. (MKEC), AND MAY NOT BE USED OR REPRODUCED IN ANY WAY WITHOUT THE EXPRESS CONSENT OF MKEC.

PLOTTED: Tuesday, August 19, 2025 @ 10:30AM
J:\PROJECTS\2022\220110296_PERFECTION_JACOBS 135TH AND CENTRAL\00_220296 CAD\SHTS\06 CIVIL\SANSECOND ADDITION\220296_05_C-109-S01.DWG