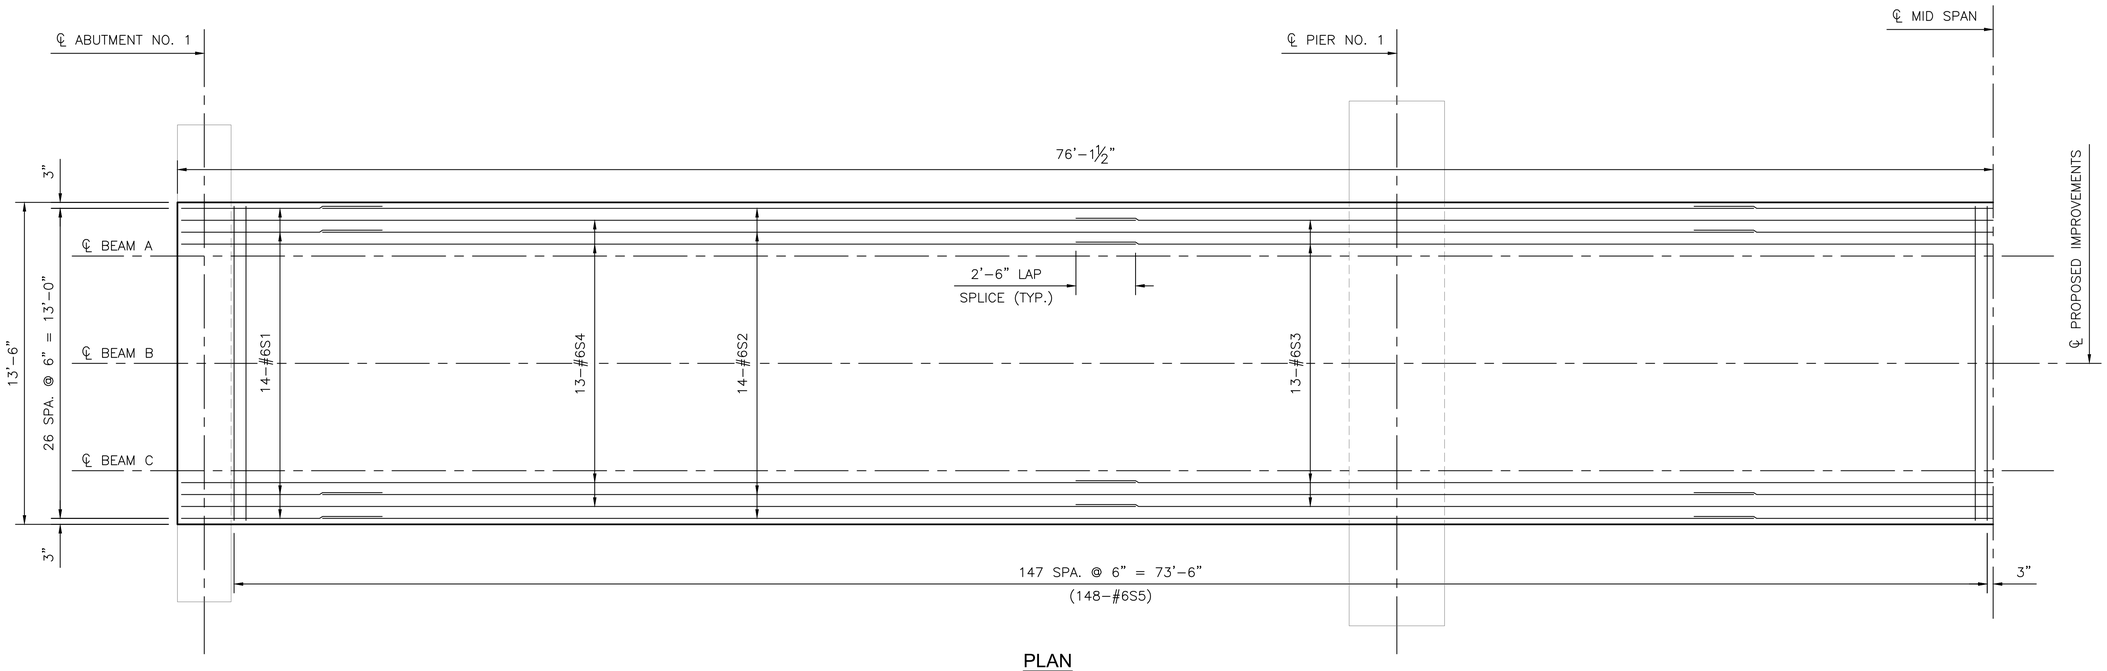

PLAN

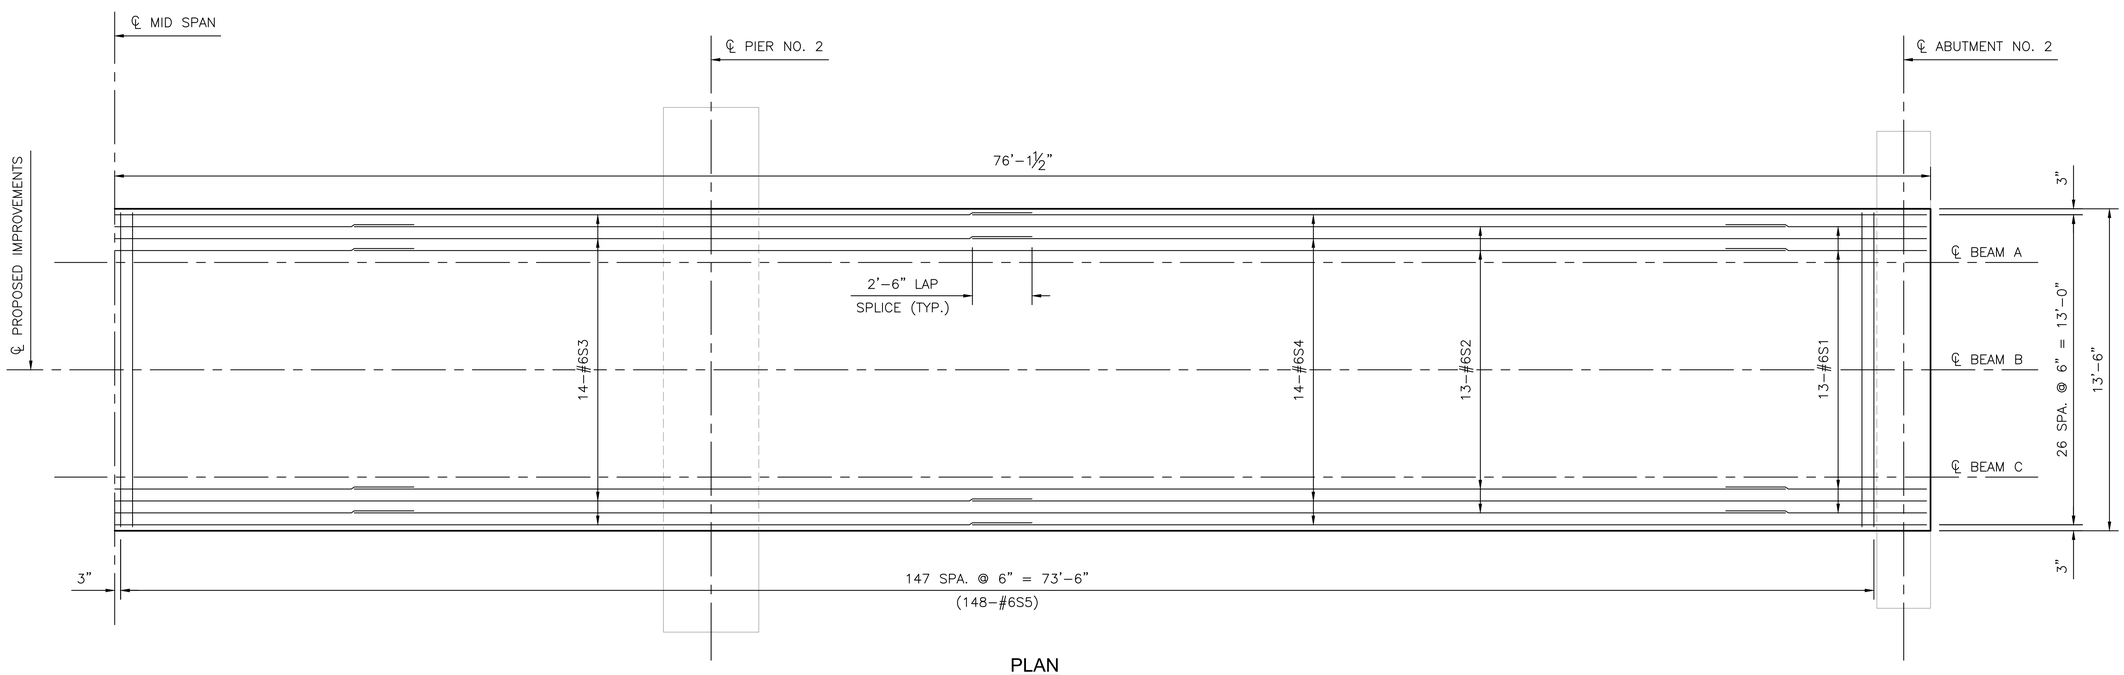

PLAN

MKEC
Wichita, KS • 316.684.9600

IMPROVEMENT PLANS FOR
15TH STREET BRIDGE OVER THE WICHITA DRAINAGE CANAL
WICHITA, KS

DECK REINFORCING PLAN

PROJECT NO.	SCALE
472-2023-085864	NTS

DRAWN	DESIGNED	CHECKED
RAM	DMU	JTH

NO.	REVISION	DATE
0	ISSUED FOR CONSTRUCTION	8-1-2025

SHEET NO.
43 OF 114

©2025 MKEC ENGINEERING, INC. ALL RIGHTS RESERVED WWW.MKEC.COM. THESE DRAWINGS AND THEIR CONTENTS, INCLUDING, BUT NOT LIMITED TO, ALL CONCEPTS, DESIGNS, & IDEAS ARE THE EXCLUSIVE PROPERTY OF MKEC ENGINEERING, INC. (MKEC), AND MAY NOT BE USED OR REPRODUCED IN ANY WAY WITHOUT THE EXPRESS CONSENT OF MKEC.

J:\PROJECTS\2023\20101431_COV_WDC BRIDGE REPLACEMENT AT 15TH STREET\00.230431 CAD\SHTS\05 CIVIL\BRIDGE\230431_SLAB DETAILS.DWG
PLOTTED: Friday, August 01, 2025 @ 02:49PM