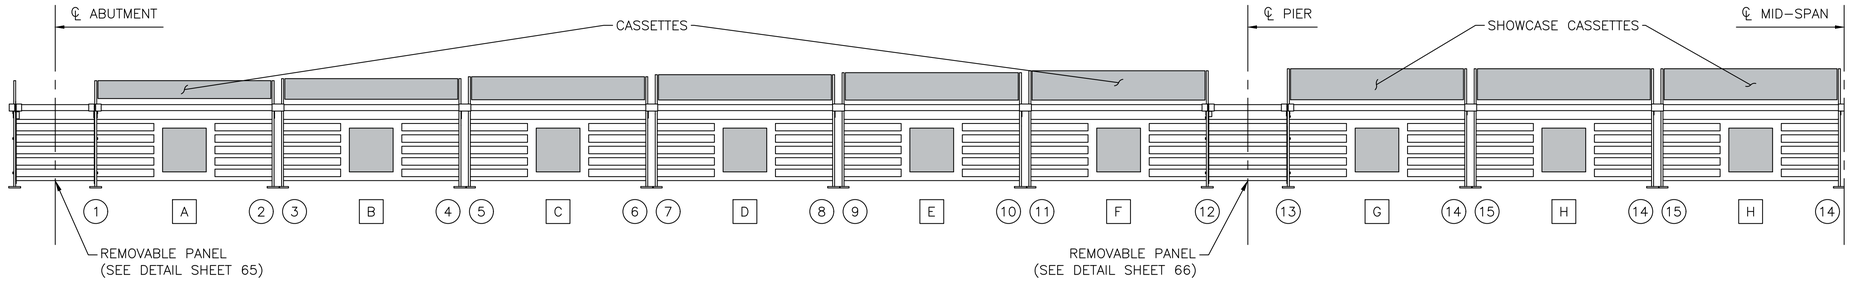

PART ELEVATION
(LOOKING NORTH OR SOUTH AT FACE OF RAIL)

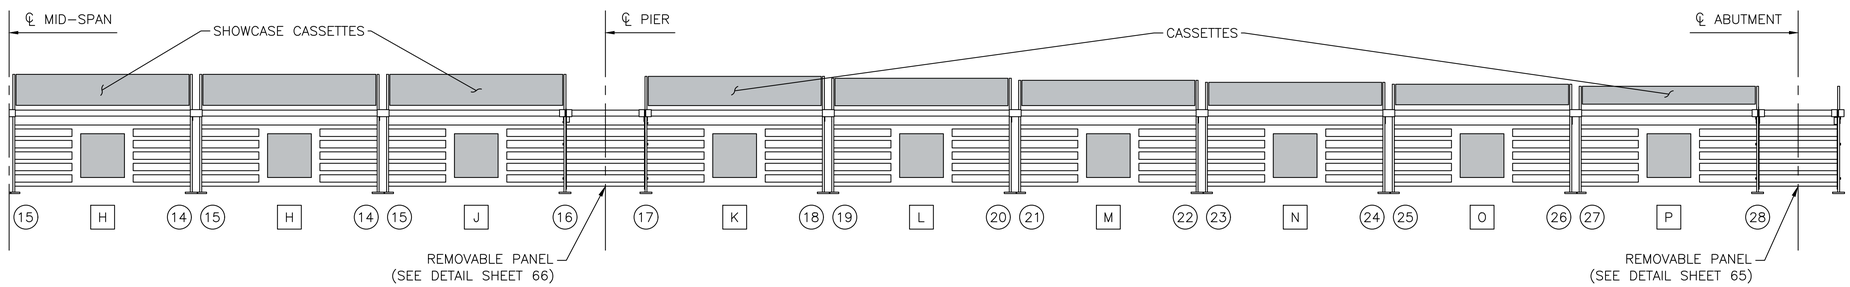

PART ELEVATION
(LOOKING NORTH OR SOUTH AT FACE OF RAIL)

LEGEND

X ASSEMBLIES

POSTS

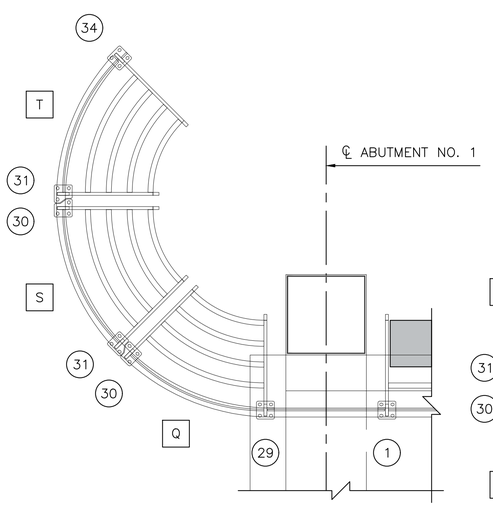

NW QUADRANT PLAN

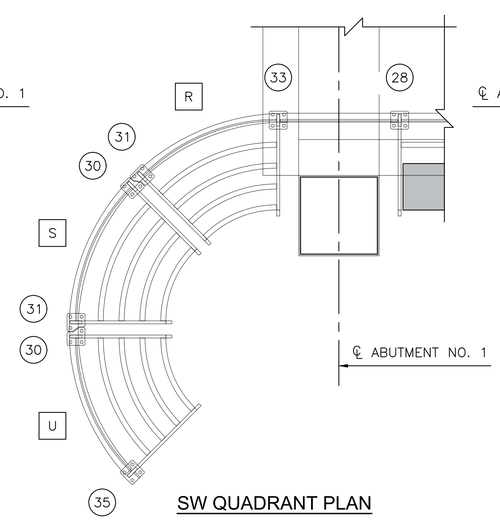

SW QUADRANT PLAN

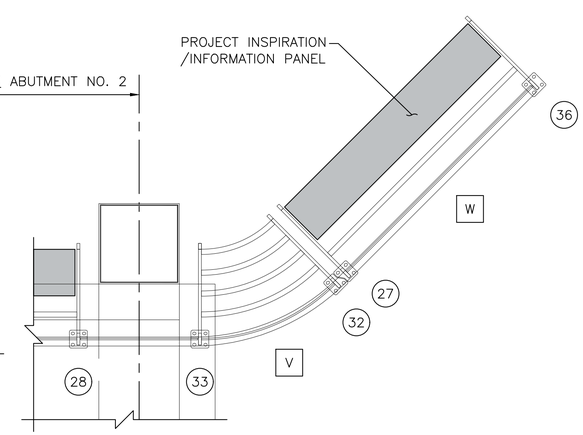

NE QUADRANT PLAN

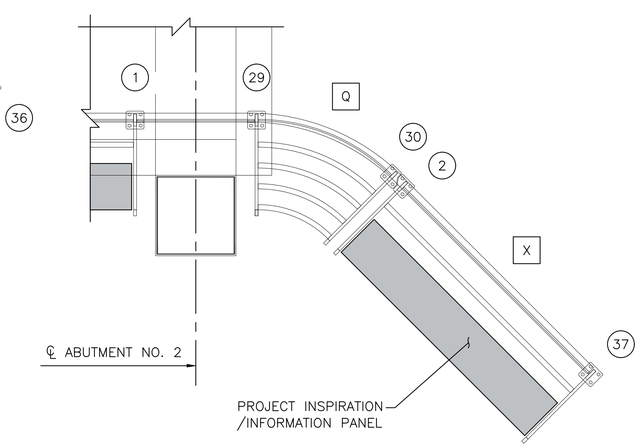

SE QUADRANT PLAN

MKEC
Wichita, KS • 316.684.9600

IMPROVEMENT PLANS FOR

15TH STREET BRIDGE OVER THE WICHITA DRAINAGE CANAL

WICHITA, KS

COMBINATION RAIL PLAN

PROJECT NO.		
472-2023-085864		
SCALE		
NTS		
DRAWN	DESIGNED	CHECKED
RAM	DMU	JRA

NO.	REVISION	DATE
0	ISSUED FOR CONSTRUCTION	8-1-2025

SHEET NO.
60 OF 114

©2025 MKEC ENGINEERING, INC. ALL RIGHTS RESERVED WWW.MKEC.COM THESE DRAWINGS AND THEIR CONTENTS, INCLUDING, BUT NOT LIMITED TO, ALL CONCEPTS, DESIGNS, & IDEAS ARE THE EXCLUSIVE PROPERTY OF MKEC ENGINEERING, INC. (MKEC), AND MAY NOT BE USED OR REPRODUCED IN ANY WAY WITHOUT THE EXPRESS CONSENT OF MKEC.

J:\PROJECTS\2023\2301010451_COW_WDC BRIDGE REPLACEMENT AT 15TH STREET\00 230451 CAD\SHTS\05 CIVIL\BRIDGE\BRIDGE RAIL\230451_RAIL PLAN.DWG

PLOTTED: Friday, August 01, 2025 @ 09:26PM