STATE	PROJECT NO.	YEAR	SHEET NO.	TOTAL SHEETS
KANSAS	472-2023-085864	2025	100	114

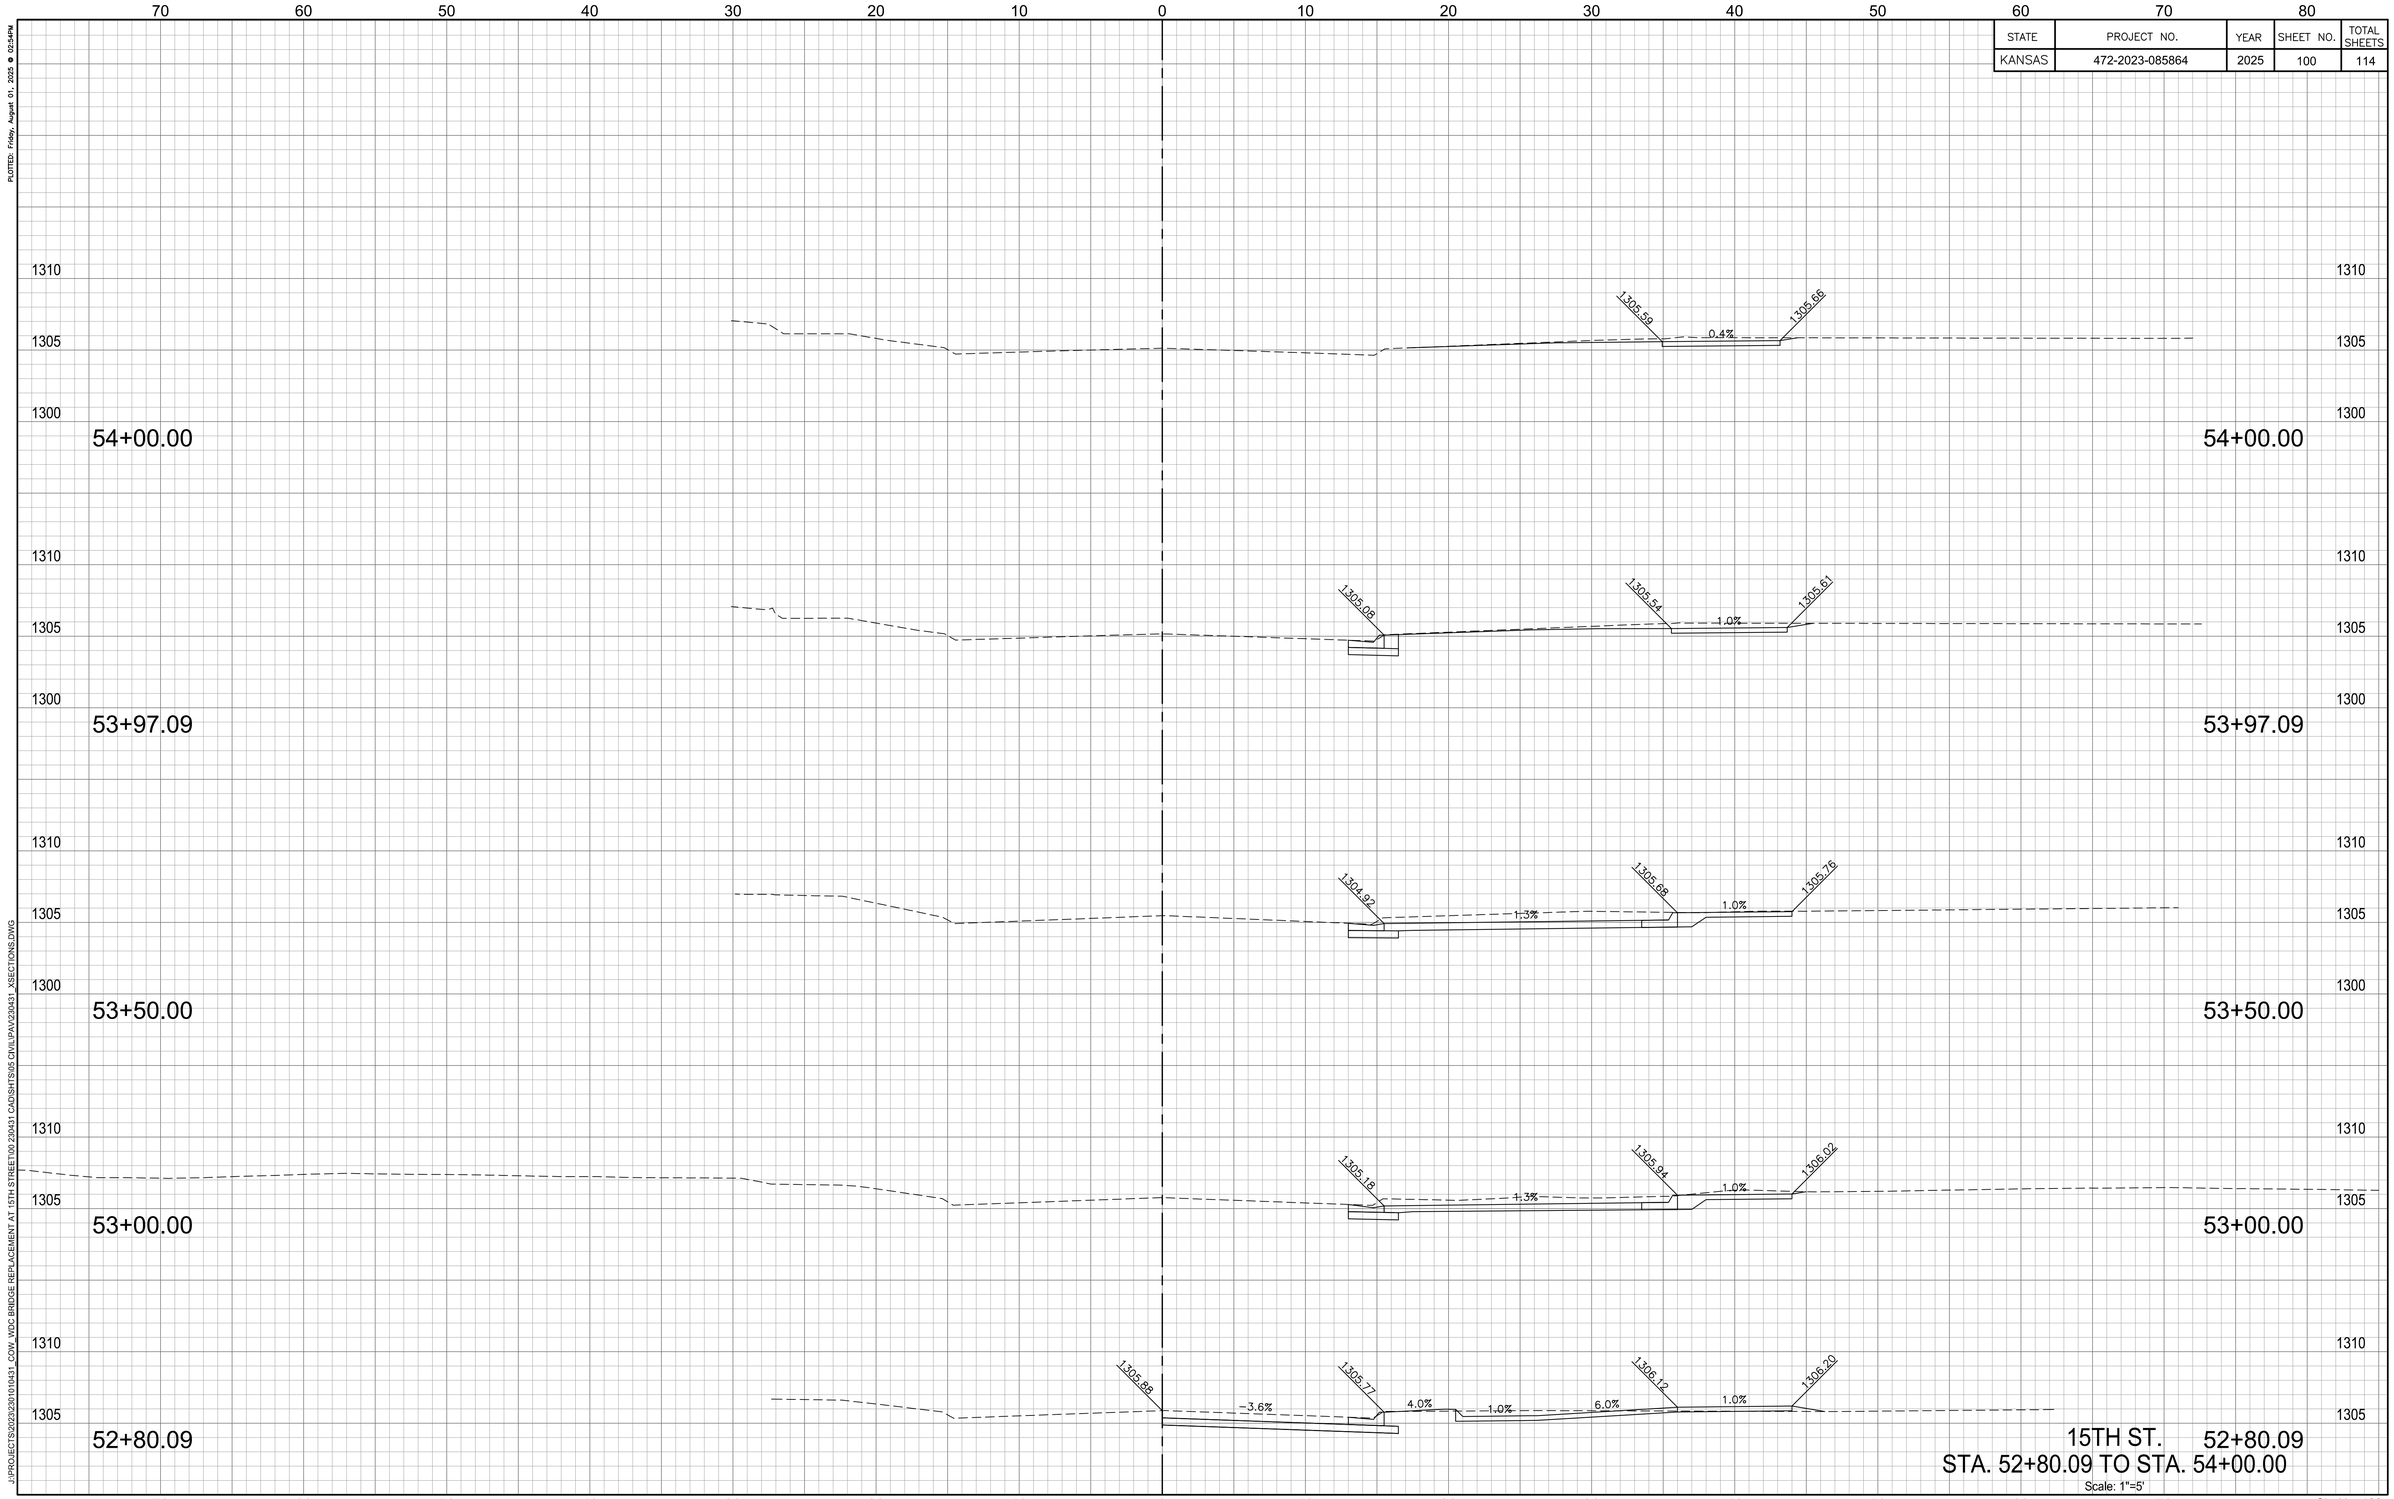

PLOTTED: Friday, August 01, 2025 @ 02:24PM
J:\PROJECTS\2023\230101431_COW_WDC BRIDGE REPLACEMENT AT 15TH STREET\00 230431 CAD\SHTS\05 CIVIL\PAV\230431_XSECTIONS.DWG