



PROJECT NO. C16-41

GOVERNEOUR ROAD
FROM N.L. HARRY ST. TO W.L. ROYAL ROAD
B.E. SMITH CITY ENGINEER CITY OF WICHITA KANSAS

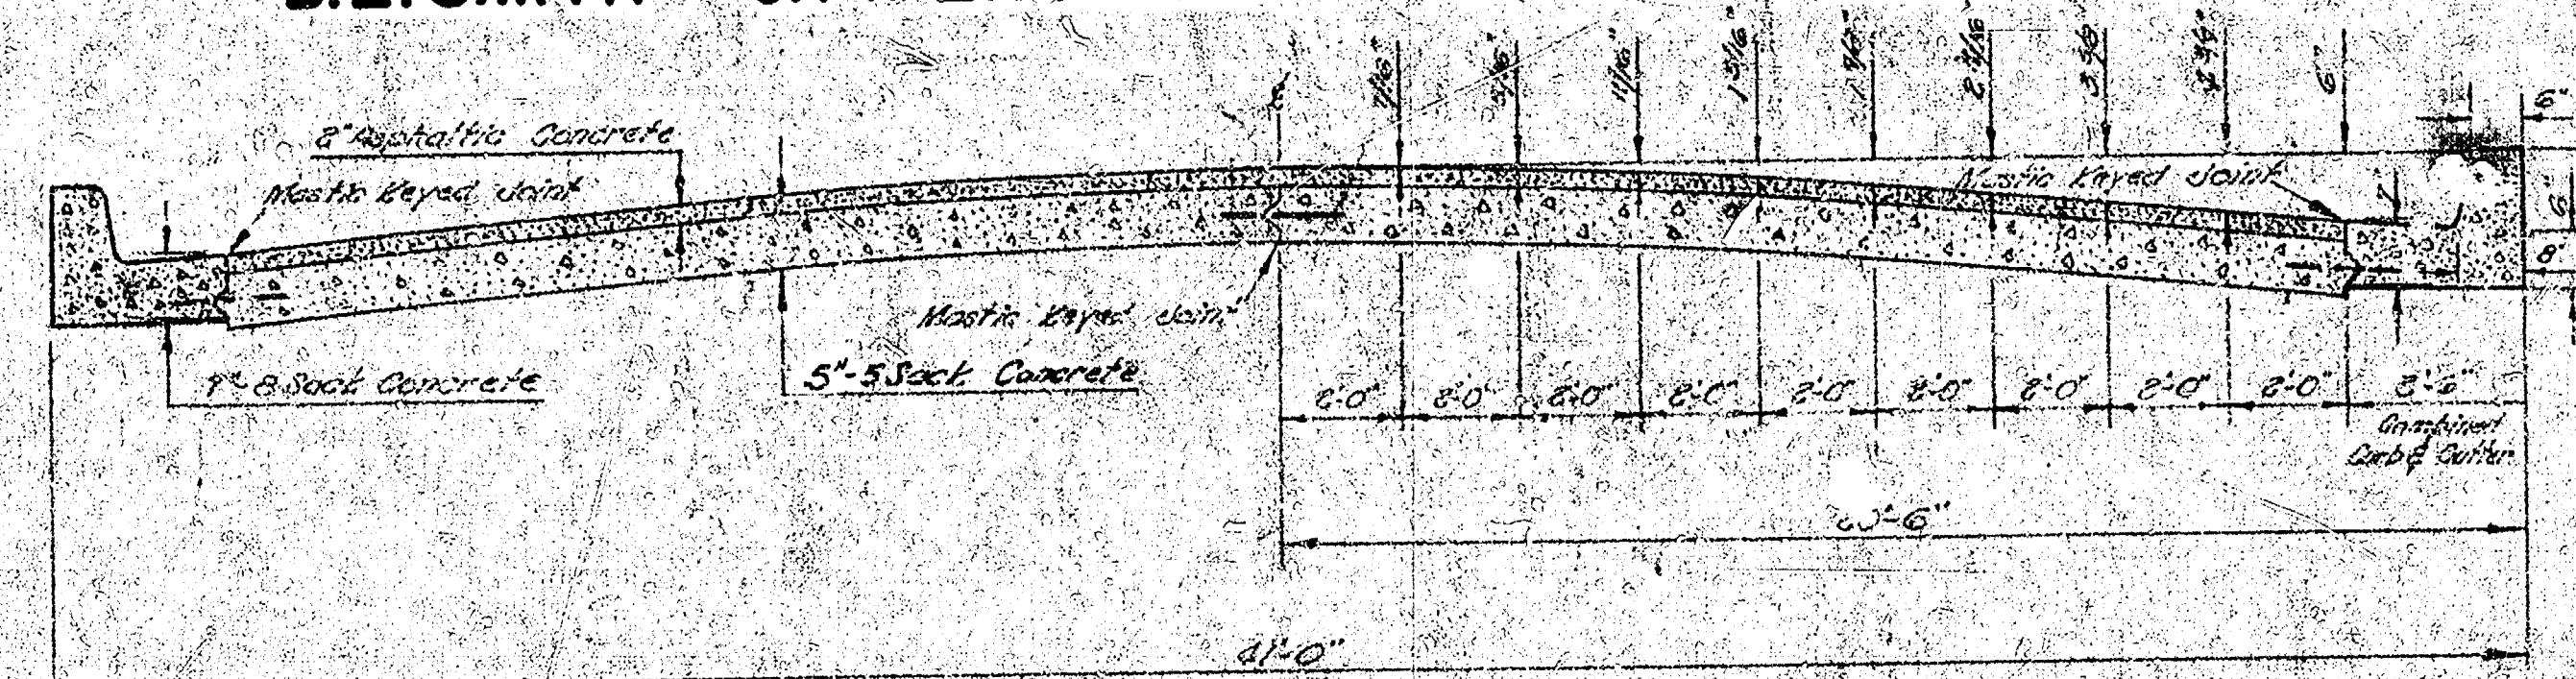

TYPICAL SECTION
NOT TO SCALE

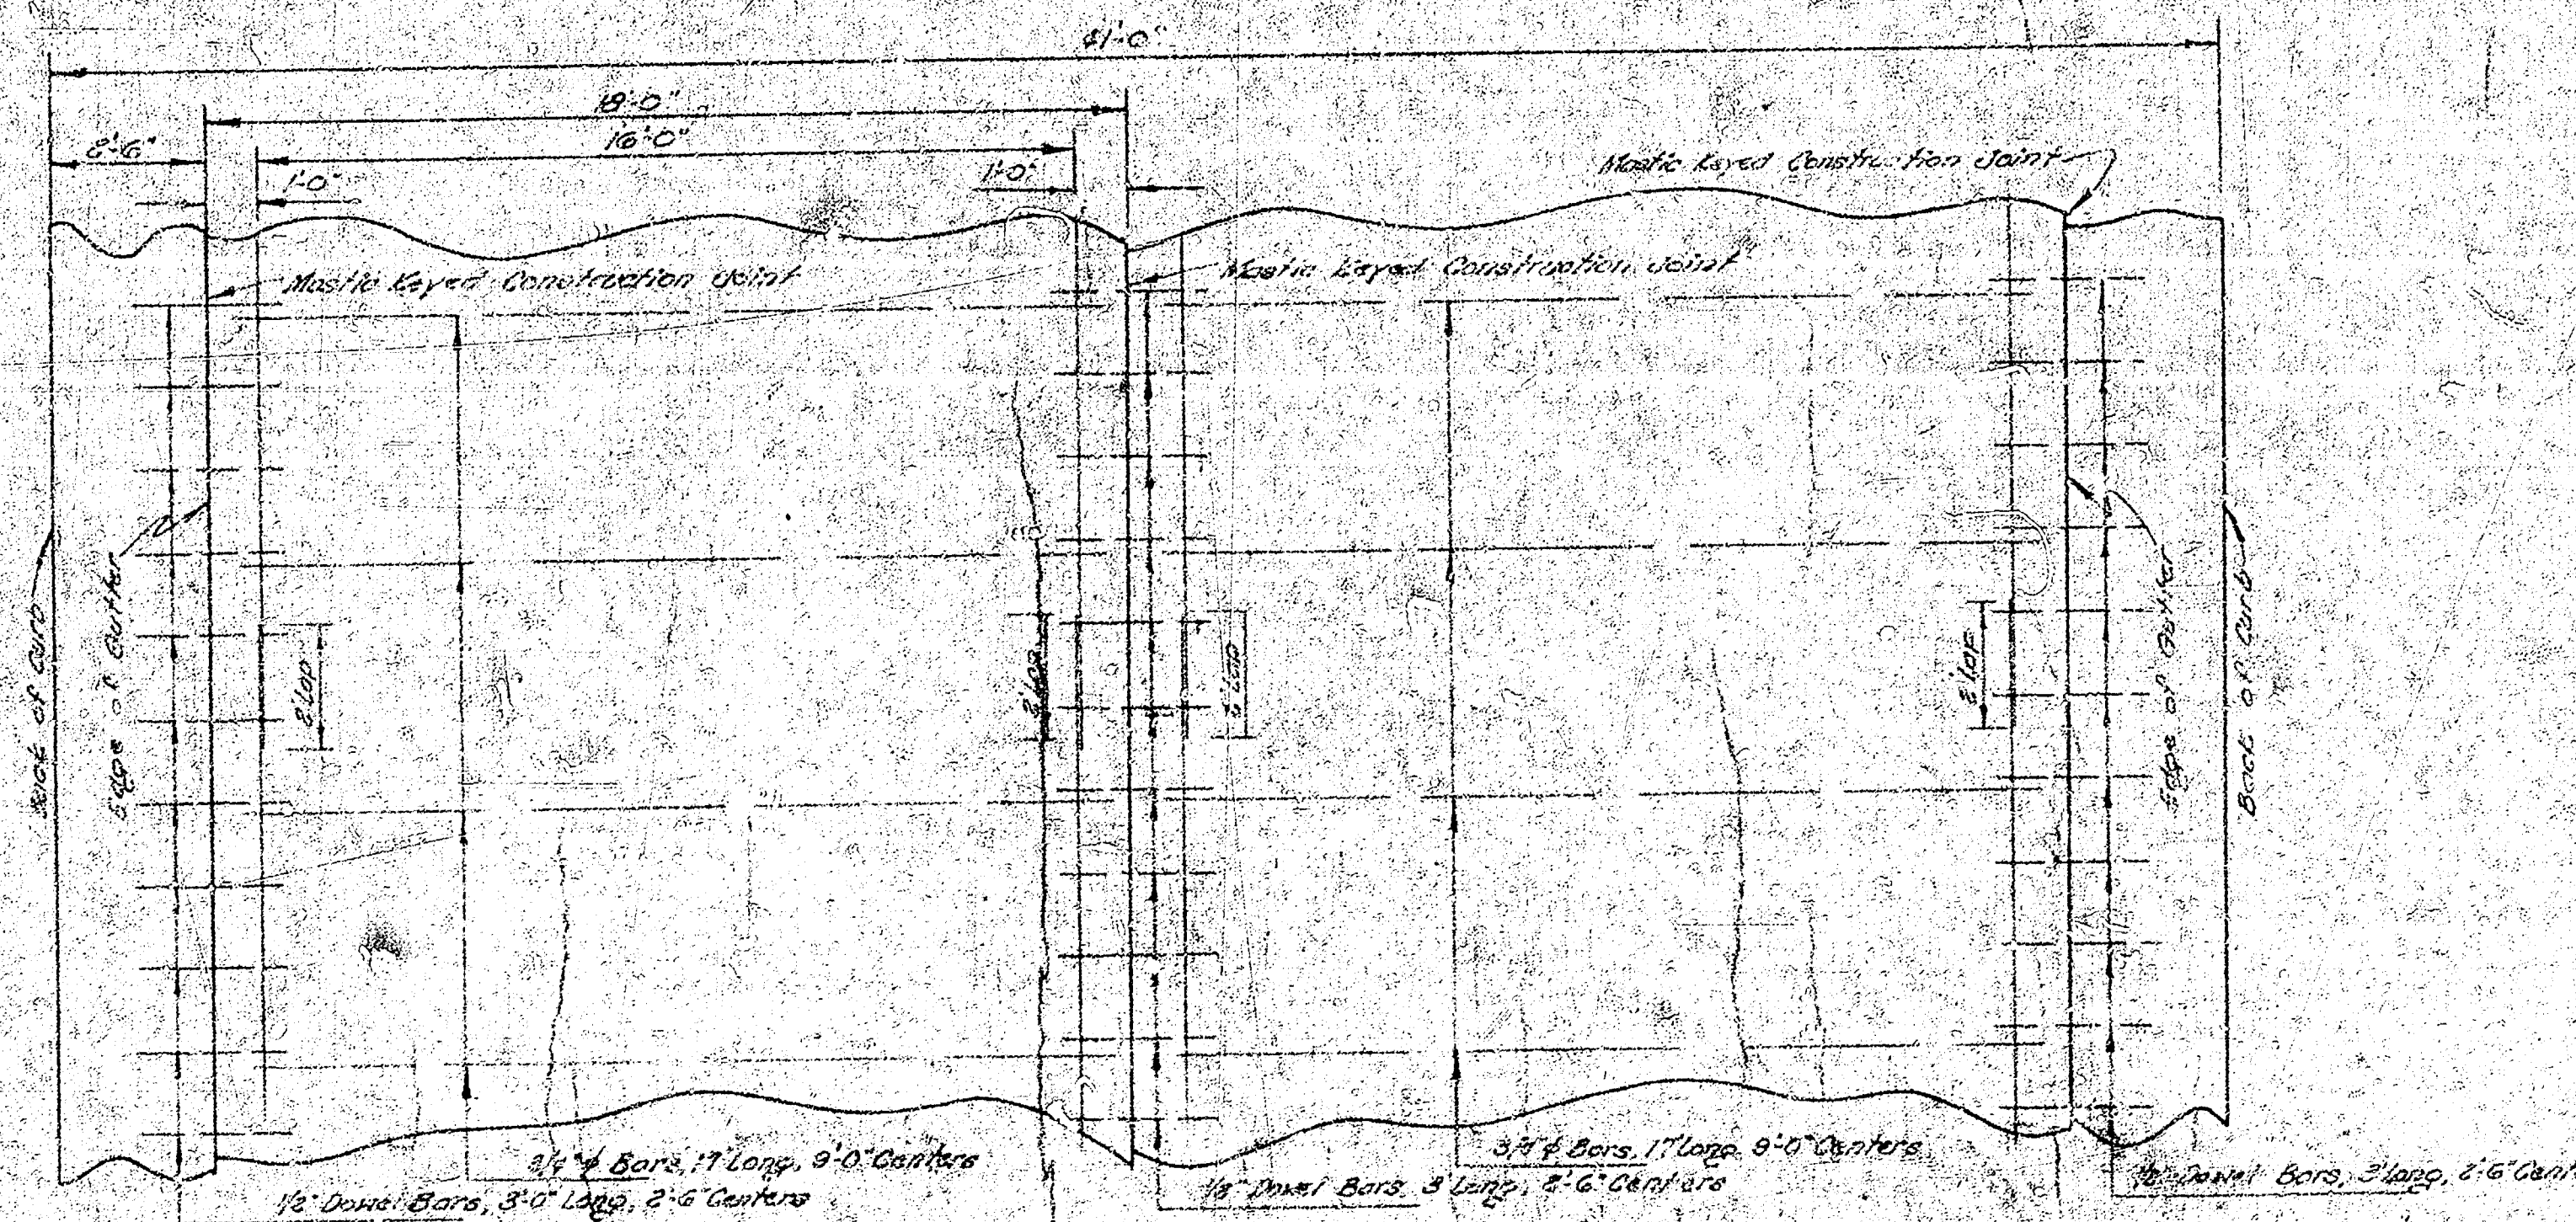

STEEL PATTERN
USE 3/4" Ø BARS EXCEPT WHERE NOTED
NOT TO SCALE

1/2

