




38'-0" ASPHALTIC CONCRETE

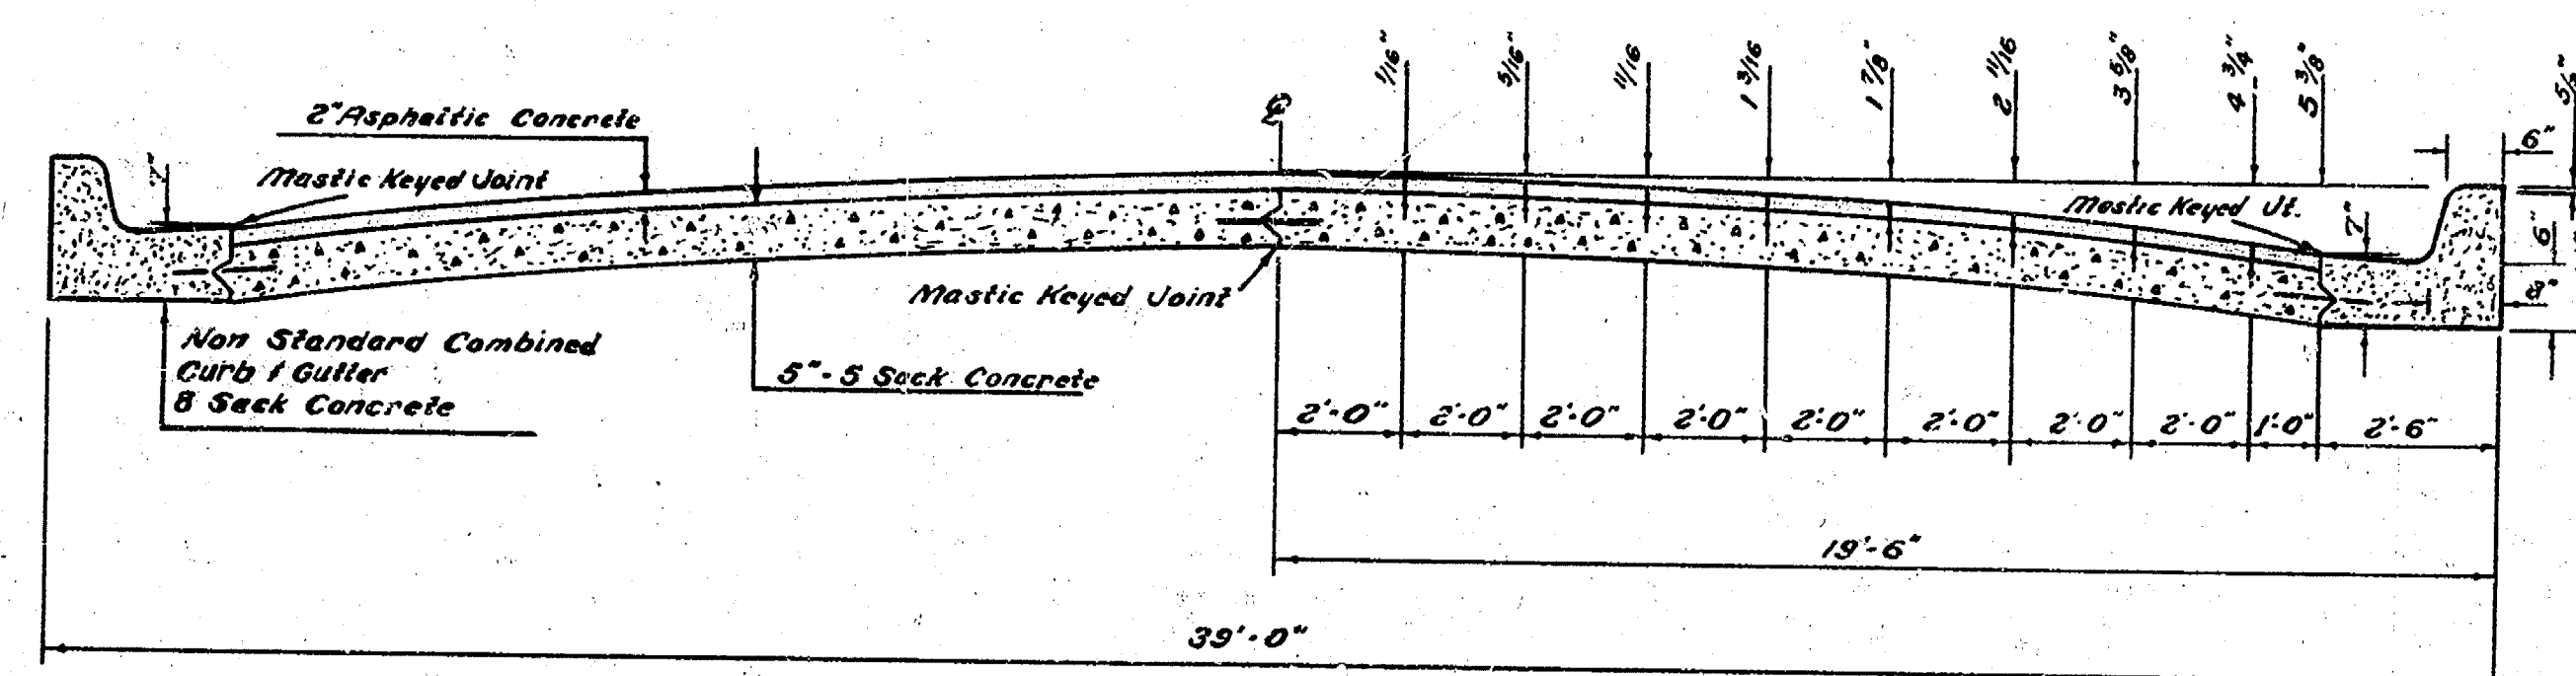

TYPICAL SECTION
Not to Scale

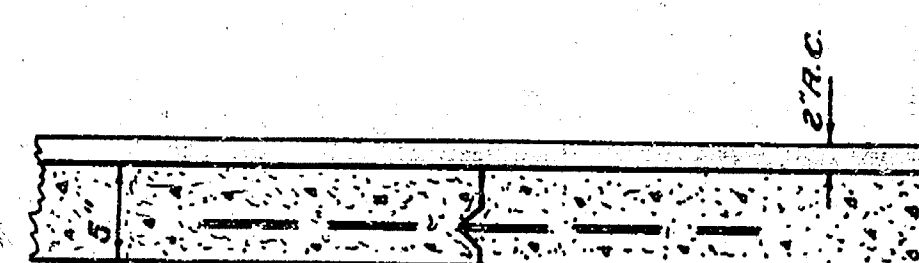

DETAIL of KEYED JOINT
no scale

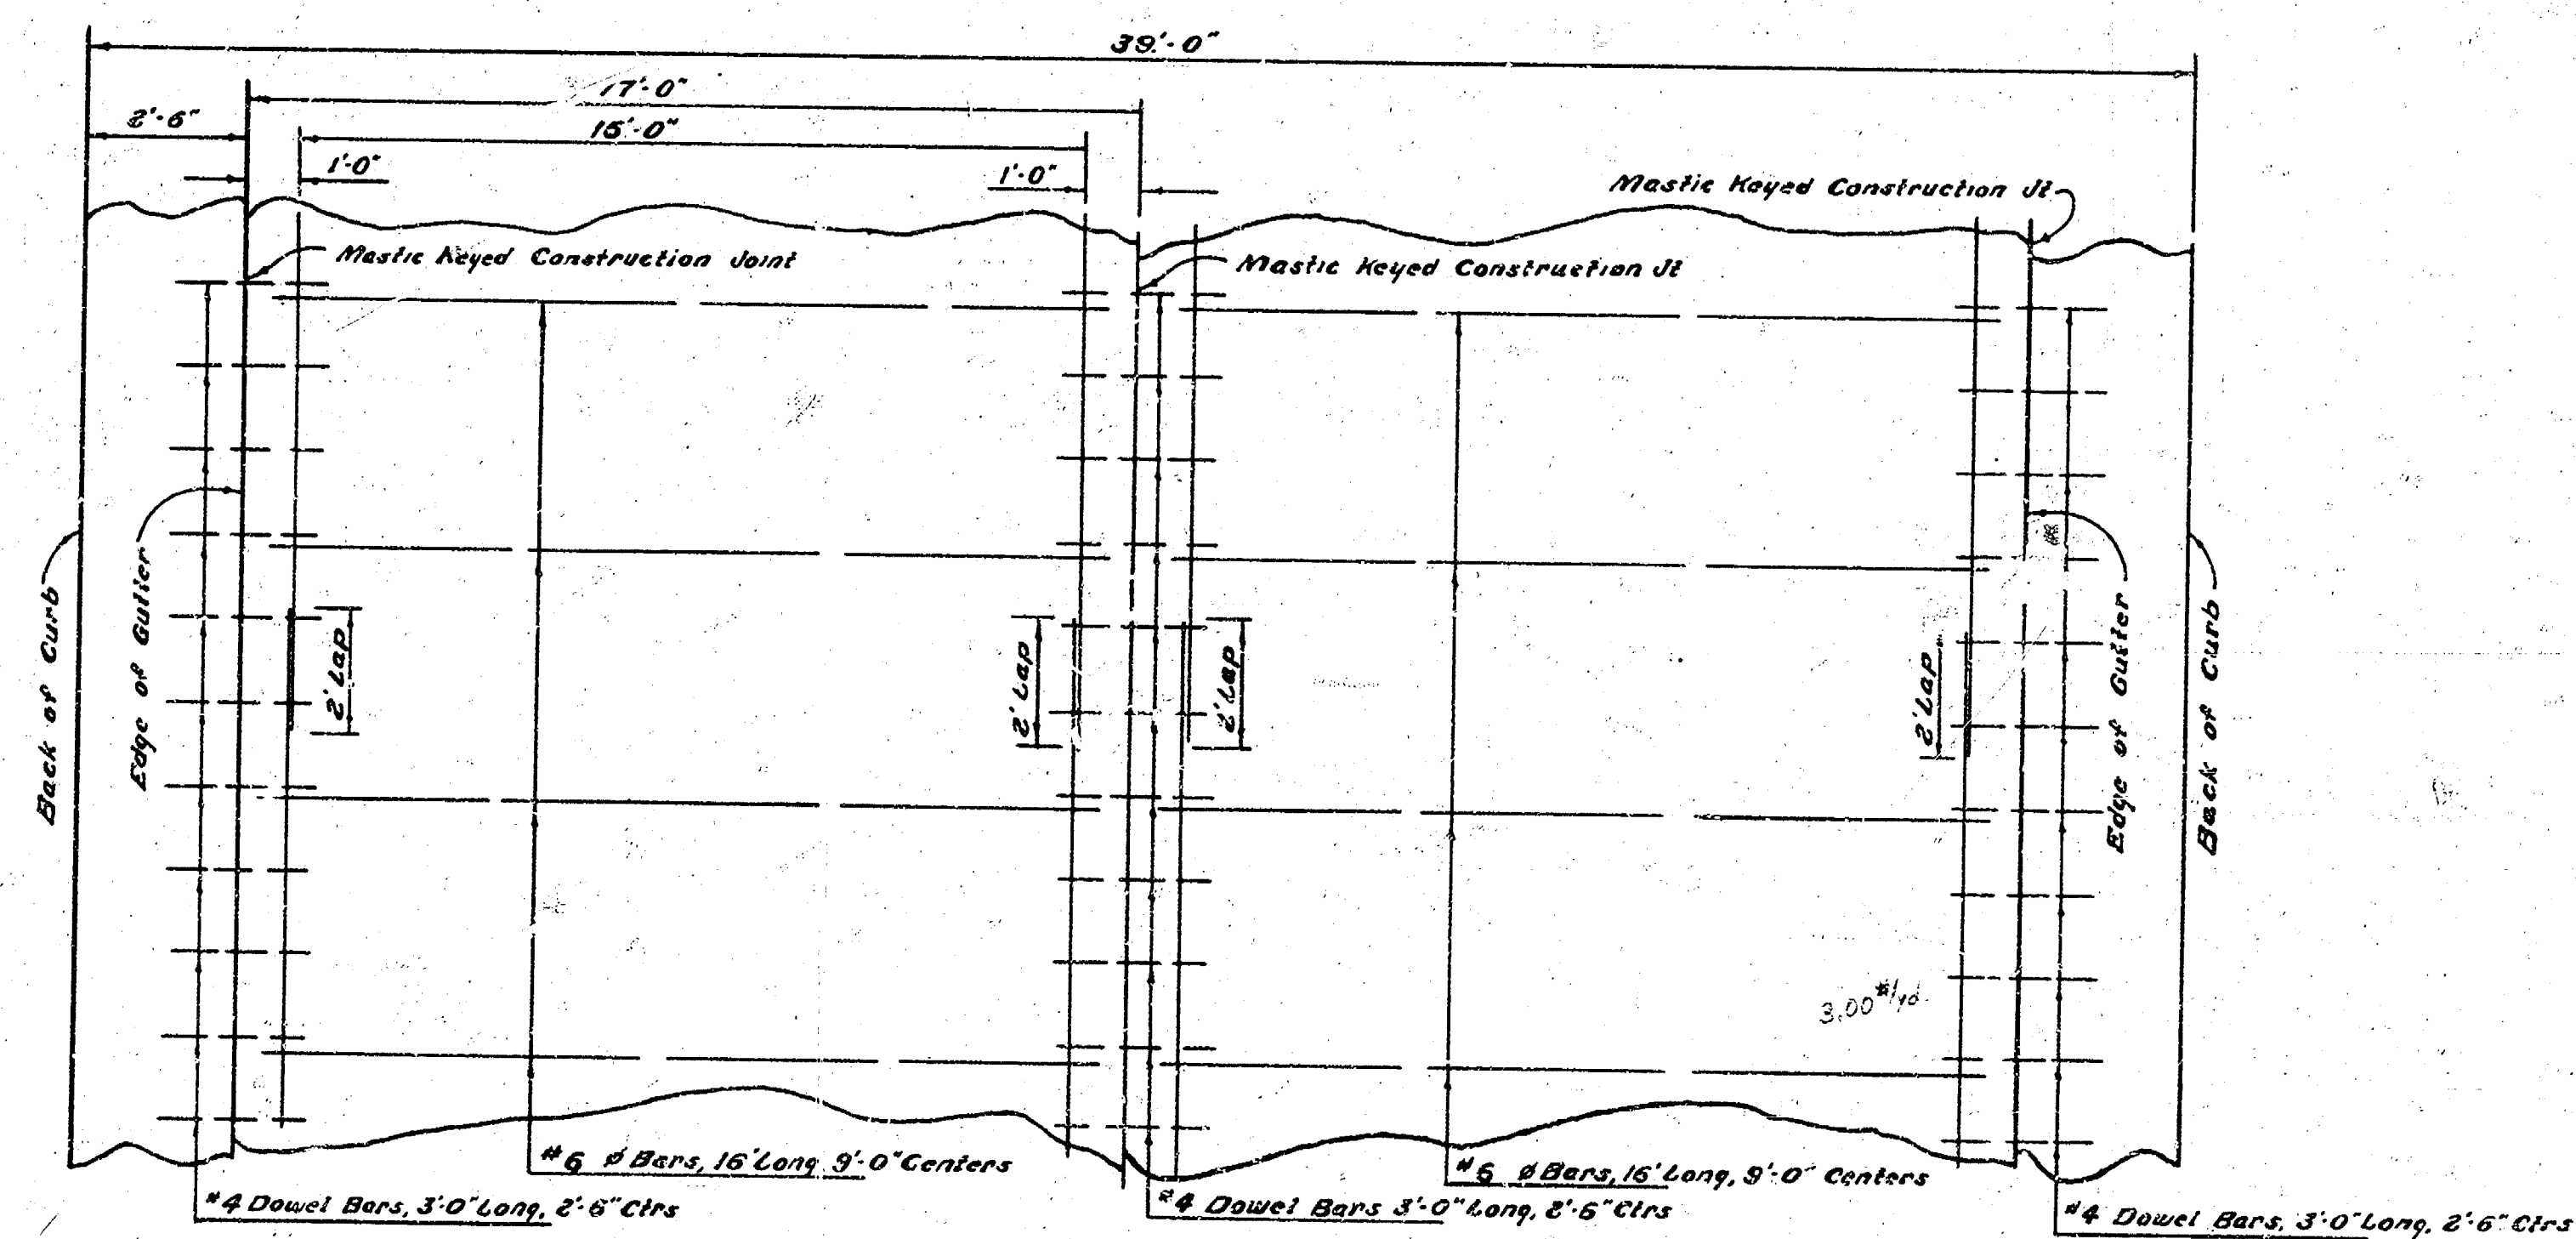

STEEL PATTERN

Not to Scale
Use #6 ϕ Bars Except
Where Noted

Survey Data
Plan
Exc. 10/1/10
Checked 12/2/10

