
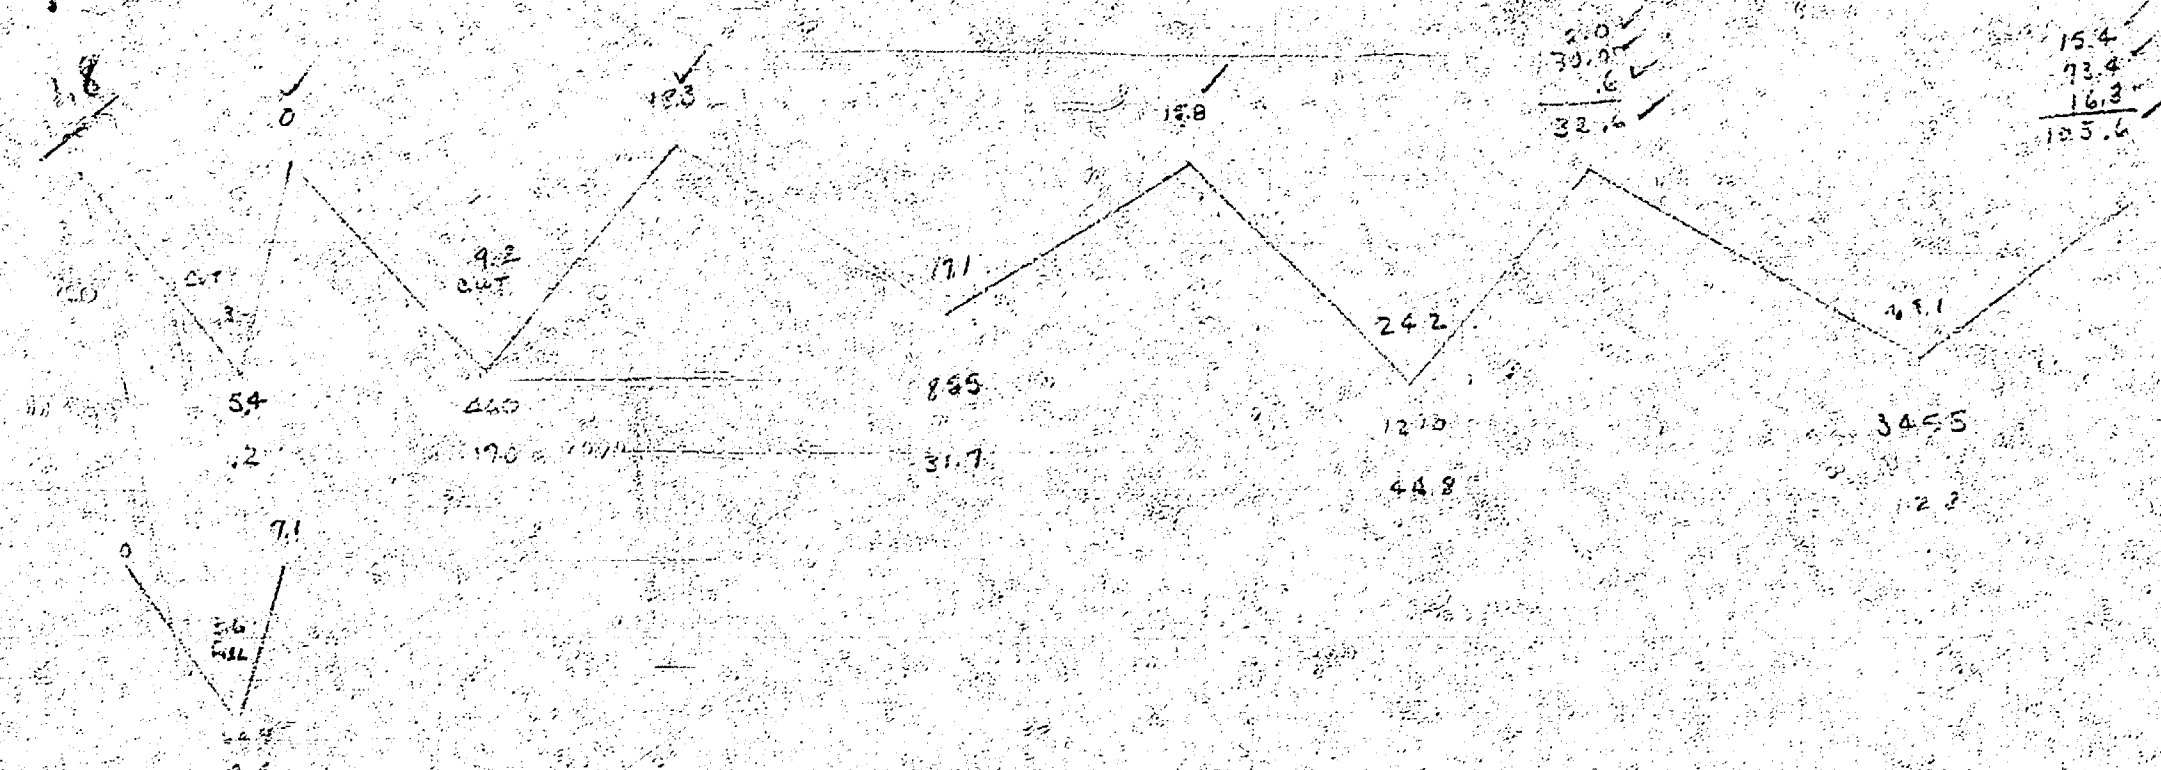


BM 125.30 R.R. Spike W.S. B. Walnut WL Edgemore St. Grammar

STATIONING ON NPL

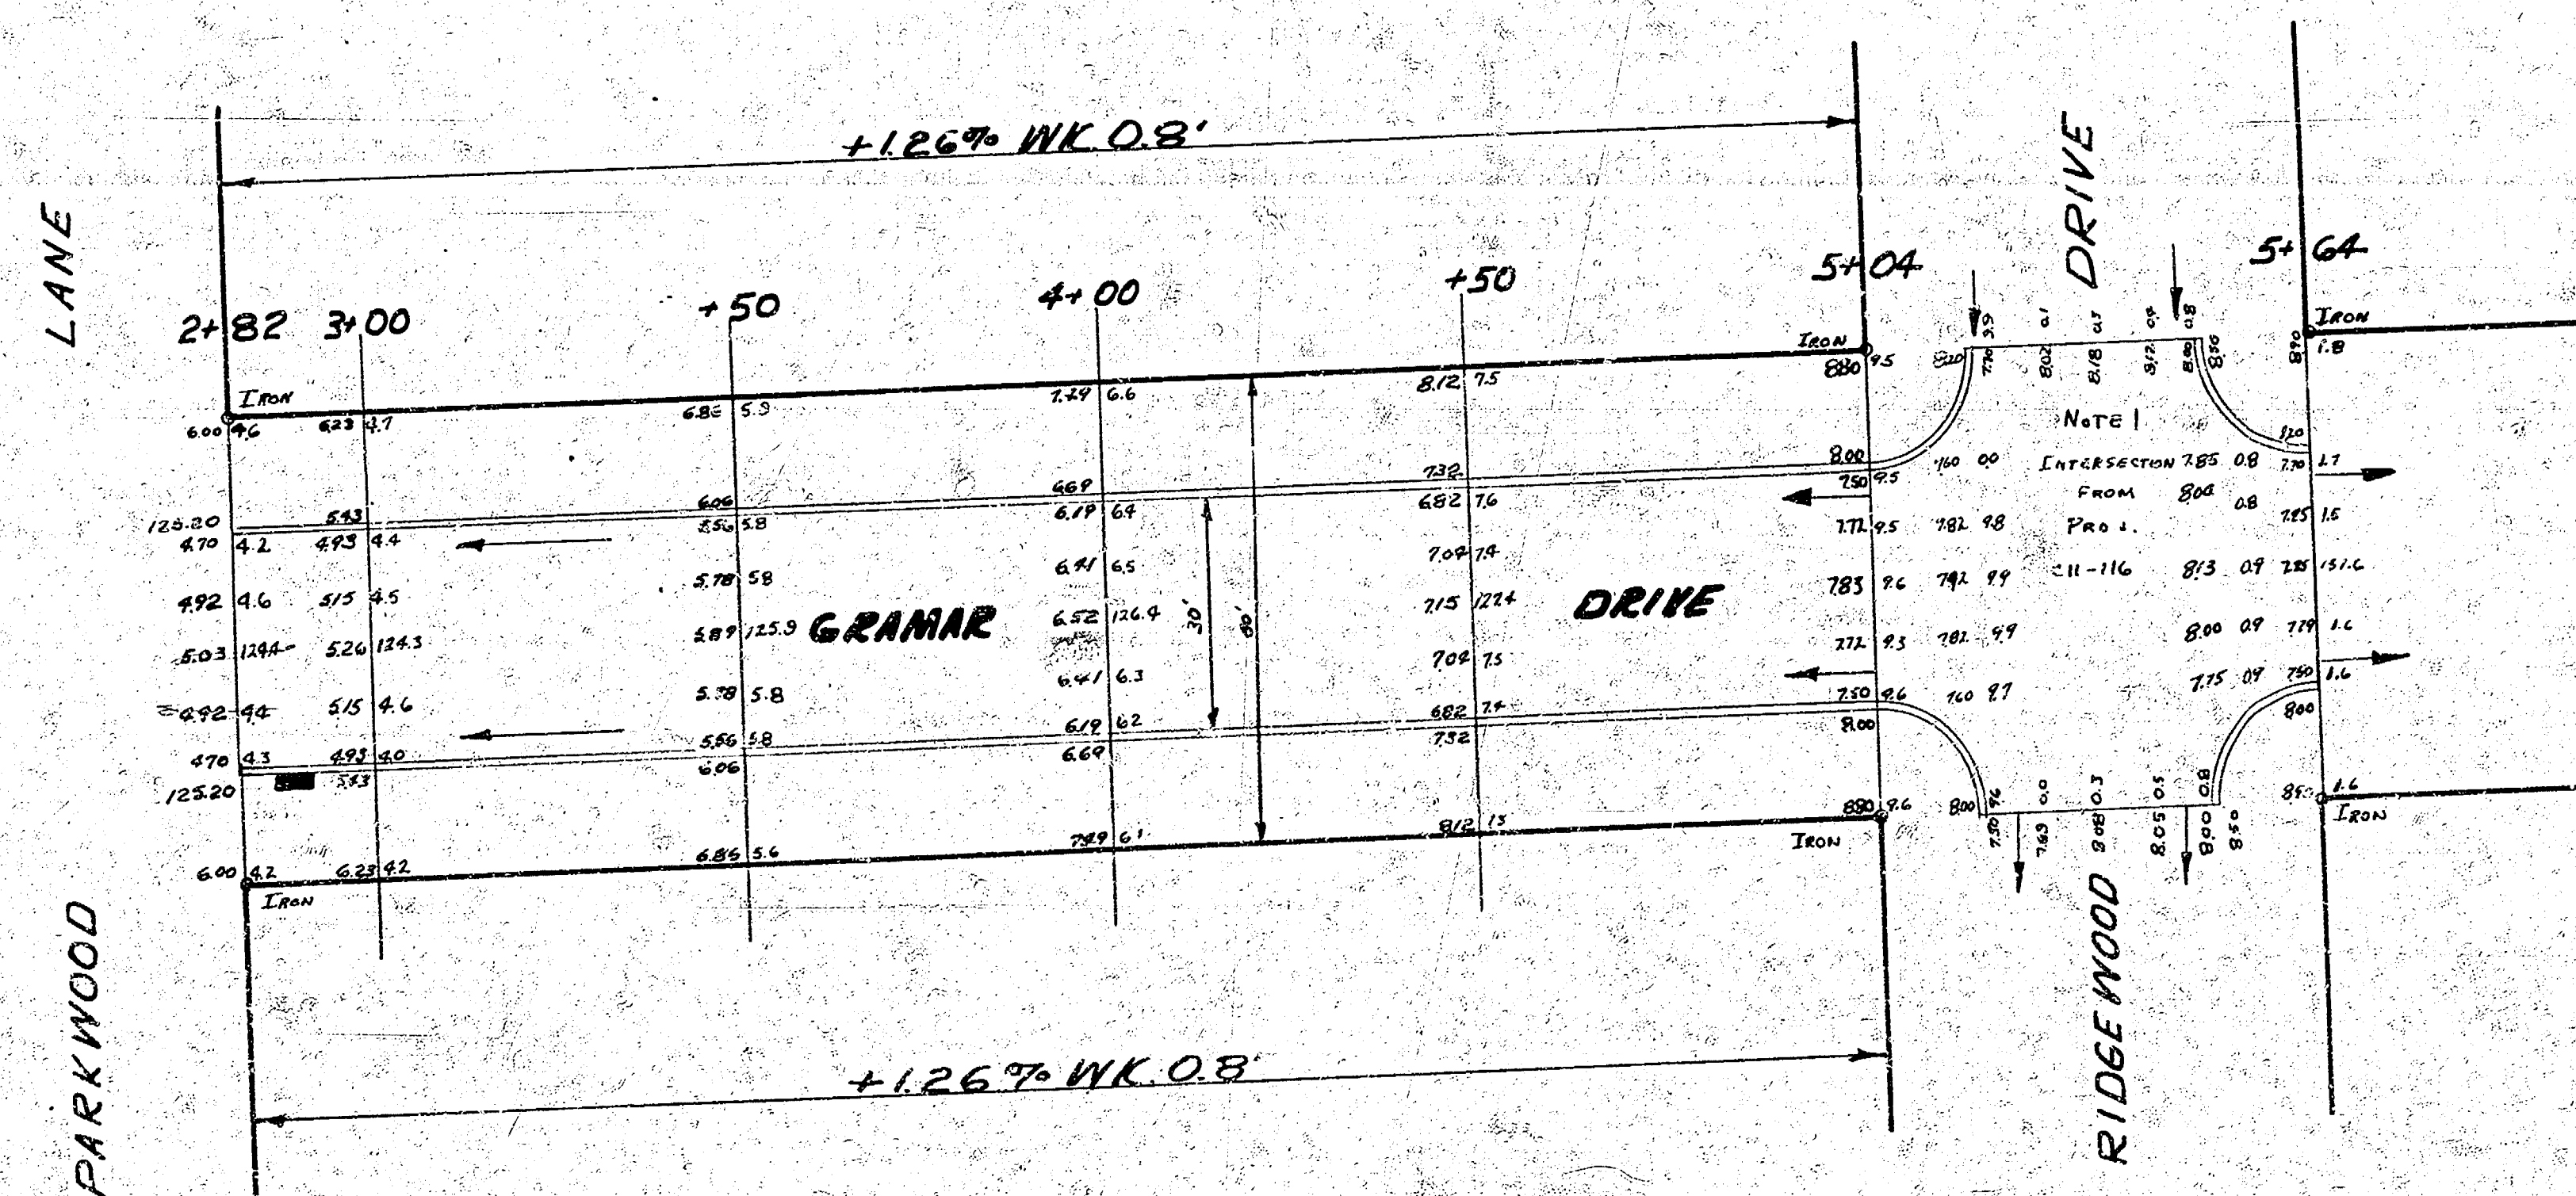

PROPERTY


17.9	2.4
31.7	3.7
44.8	16.2
138.5	23.5
503.7	2.9
519.9	25.9 cu yds Fill
367.8	
237.6	
132.9	
77.6	
56.7	
30.7	
2.8	
3.3	
2139.1	
213.4	
2347.5	cu yds Cut

1/2



GRAMMAR DRIVE
 EL PARKWOOD TO WL EDGEMORE
 30' CONC #C8
 CITY OF WICHITA
 L. K. WHITE CITY ENGINEER
 FEB. 1952 PROJ No C12-24

SURVEY CHEF MILLS 76
PLAN NOTES DRAIN SELLERS

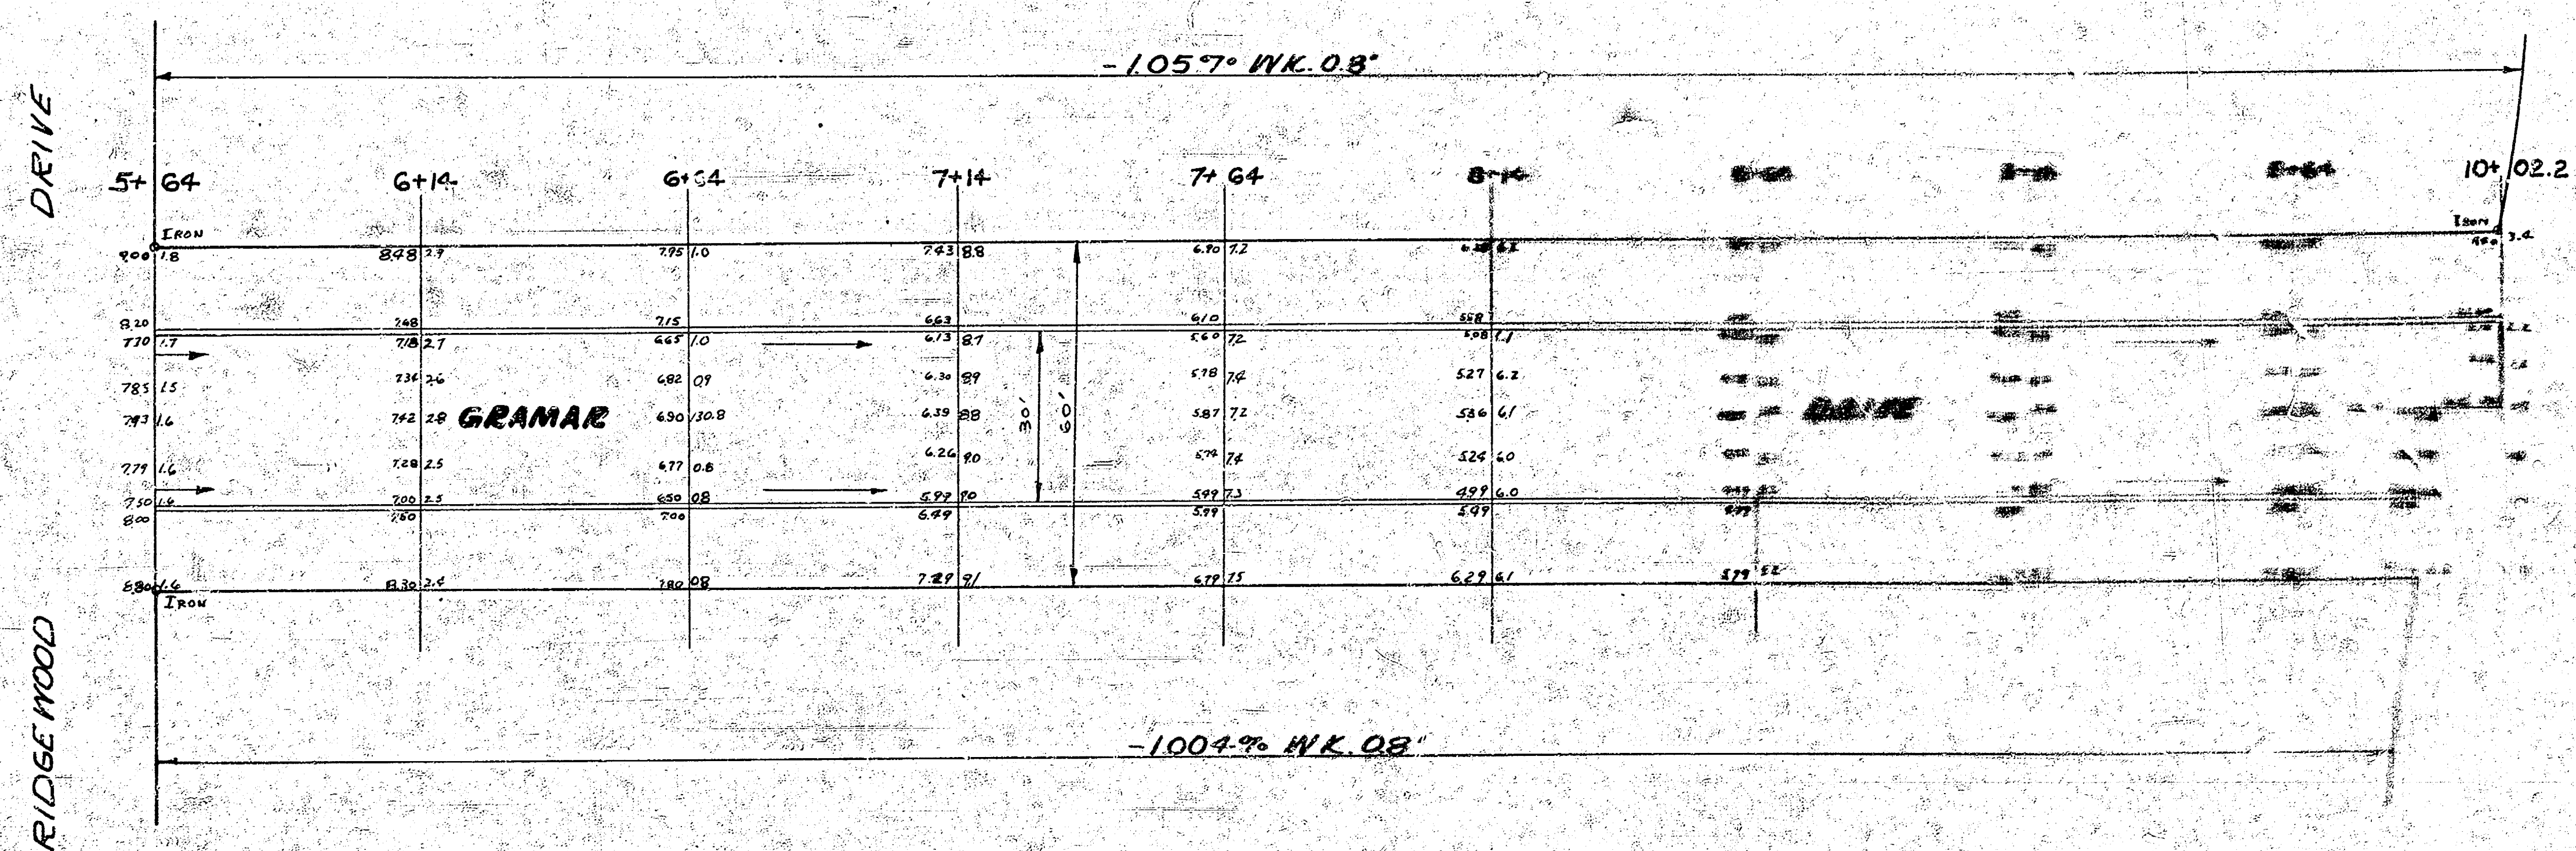

RIDGE WOOD

CLARK WOOD

CLARK DRIVE

B.M.

EL. 125.42 R.R. Spike S.S. Lt. pole bet. Parkwood & Old Manor 40' N. of N.L. Kinkaid
EL. 125.35 R.R. Spike W.S. & Walnut WL. Edgemoor, S.L. Gramar
EL. 135.35 "H" in Ritchie E. cb. Edgemoor, S.L. Mt. Vernon
EL. 139.877 Std. N.W. cor. Edgemoor & Mt. Vernon
EL. 138.25 S.E. Cor. conc. parh N.E. cor. Edgemoor & Mt. Vernon

SCALE: 1" = 20'

Top
124.9
126.1
128.0
129.6
131.7
134.7
137.7
140.4
143.3
146.1
445

BK 384

