Mc6.2

Fill 1.5 ft Top from NE. Cor. Grove & 22nd

Cut	Excavation-Fill
84.0	7.0
150.2	48.5
137.4	40.0
102.0	95.5
80.8	
77.2	
198.8	
178.2	
152.2	
85.4	
13.1	
1328.4	
+160.8	
1488.8	
1488.8	
168.132 cu yds	

95.5 × 10% = 9.6
105.1 cu yds

Excavation

Property- Cut	Fill
1681.2	105.1
1360.8	1:1
431.2	106.2 cu yds × .45 = 48 Tons ÷ Std. Sand = 1
3473.2 cu yds.	

City - 397.3 cu yds.

Scale: 1" = 20' H.

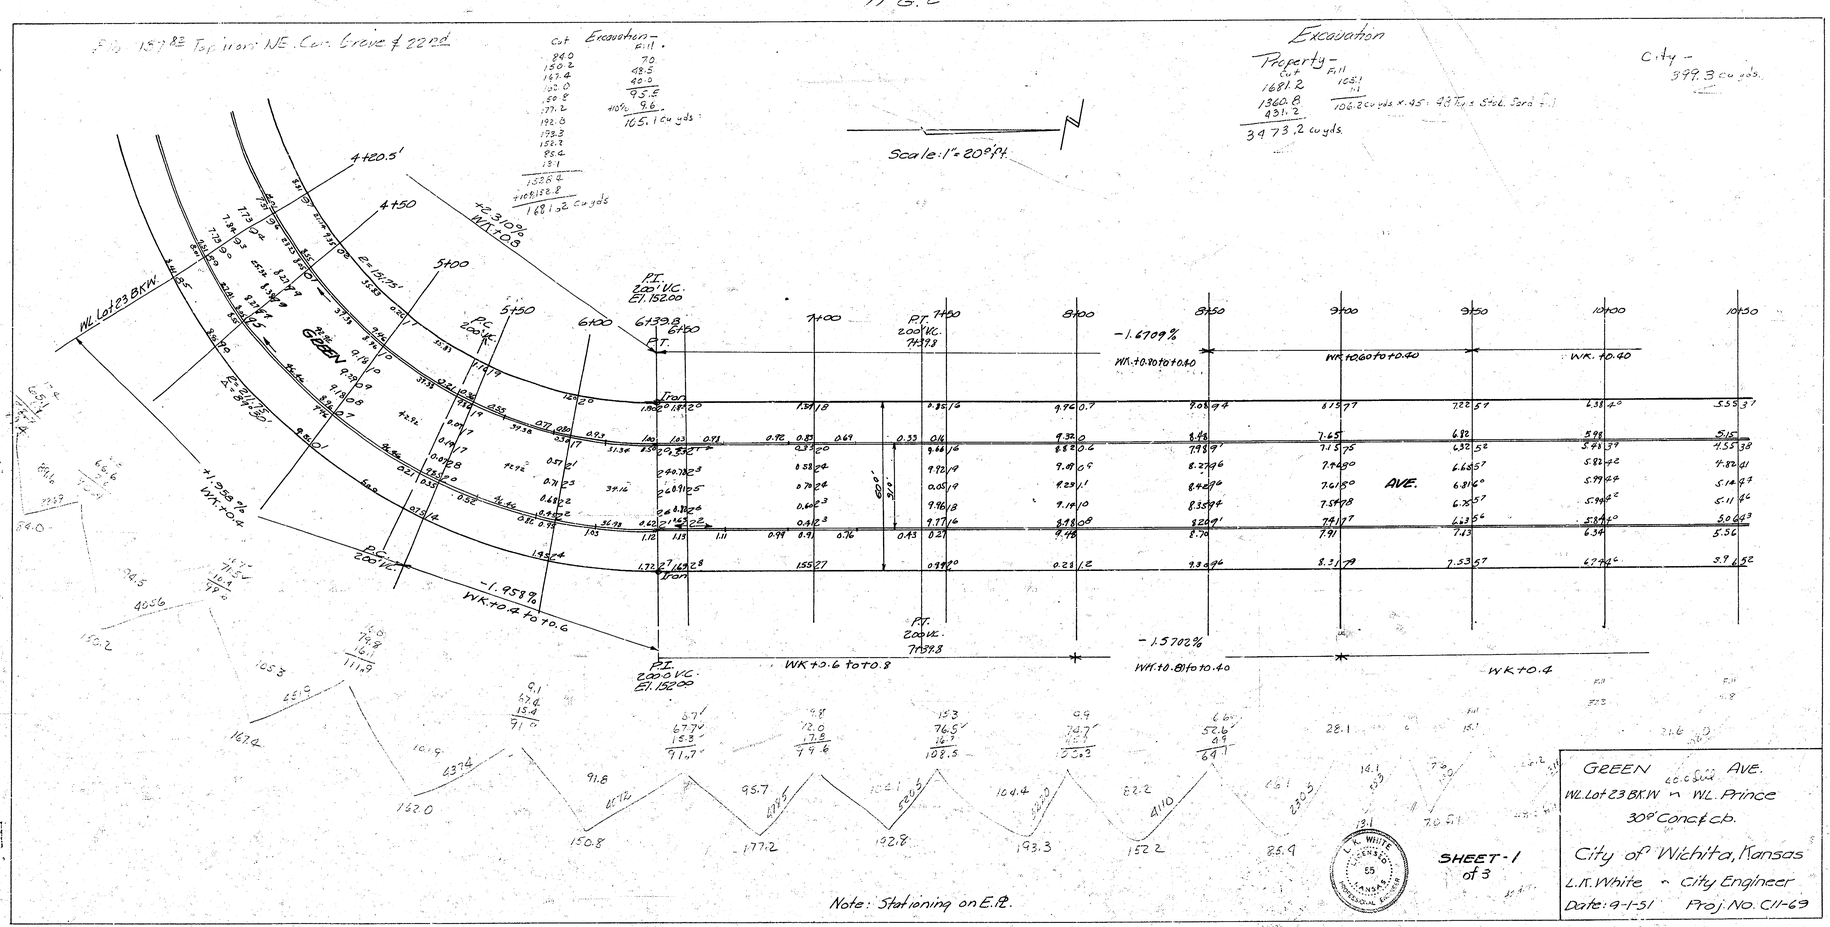

GREEN Ave.
WL Lot 23 Blk W to WL Prince
30' Concrete

City of Wichita, Kansas
L.K. White - City Engineer
Date: 9-1-51 Proj. No. C11-69

L. K. WHITE LICENSED KANSAS PROFESSIONAL ENGINEER 55

SHEET-1 of 3

MCG 2

Scale 1" = 20' Ht.

-1.6709 %
Wt. 0.4

+1.516 %
Wt. 0.4

-1.5702 %
Wt. 0.4

+1.191 %
Wt. 0.4

+2.754 %
Wt. 0.4

1 = 4.56 %
Wt. 0.8

Wt. Grad. 0.4 to 0.8
14+73.55 to 15+50

P.I.
200' V.C.
14+50
P.C.

P.I.
200' V.C.
14+50

P.C.

P.T.

P.T.

Δ 44°34'
R = 478.05'

Δ 23°54'
R = 478.05'

St.

GREEN

NOTE No pavement to be placed between these limits until Storm Sewer is installed

NOTE: Staff ming on E.P.

SHEET 2 of 3

GREEN AVE.

L. K. WHITE
LICENSED
55
KANSAS
PROFESSIONAL ENGINEER

1766

BM. 1573' Iron in N.W. Cor. Green & Prince

163.6
150.1
79.3
392.0
+10% 39.2
431.2 cu yds.

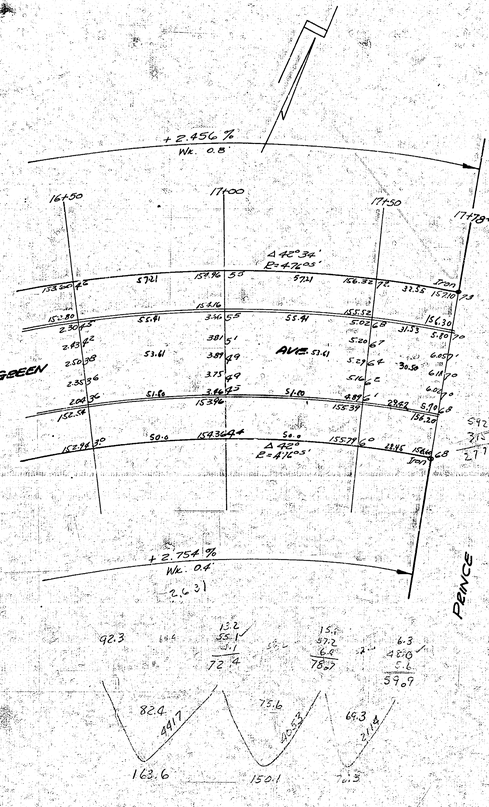

L. K. WHITE
LICENSED
55
KANSAS
PROFESSIONAL ENGINEER

SHEET-3 of 3

GREEN AVE.

4 14 3 (53)