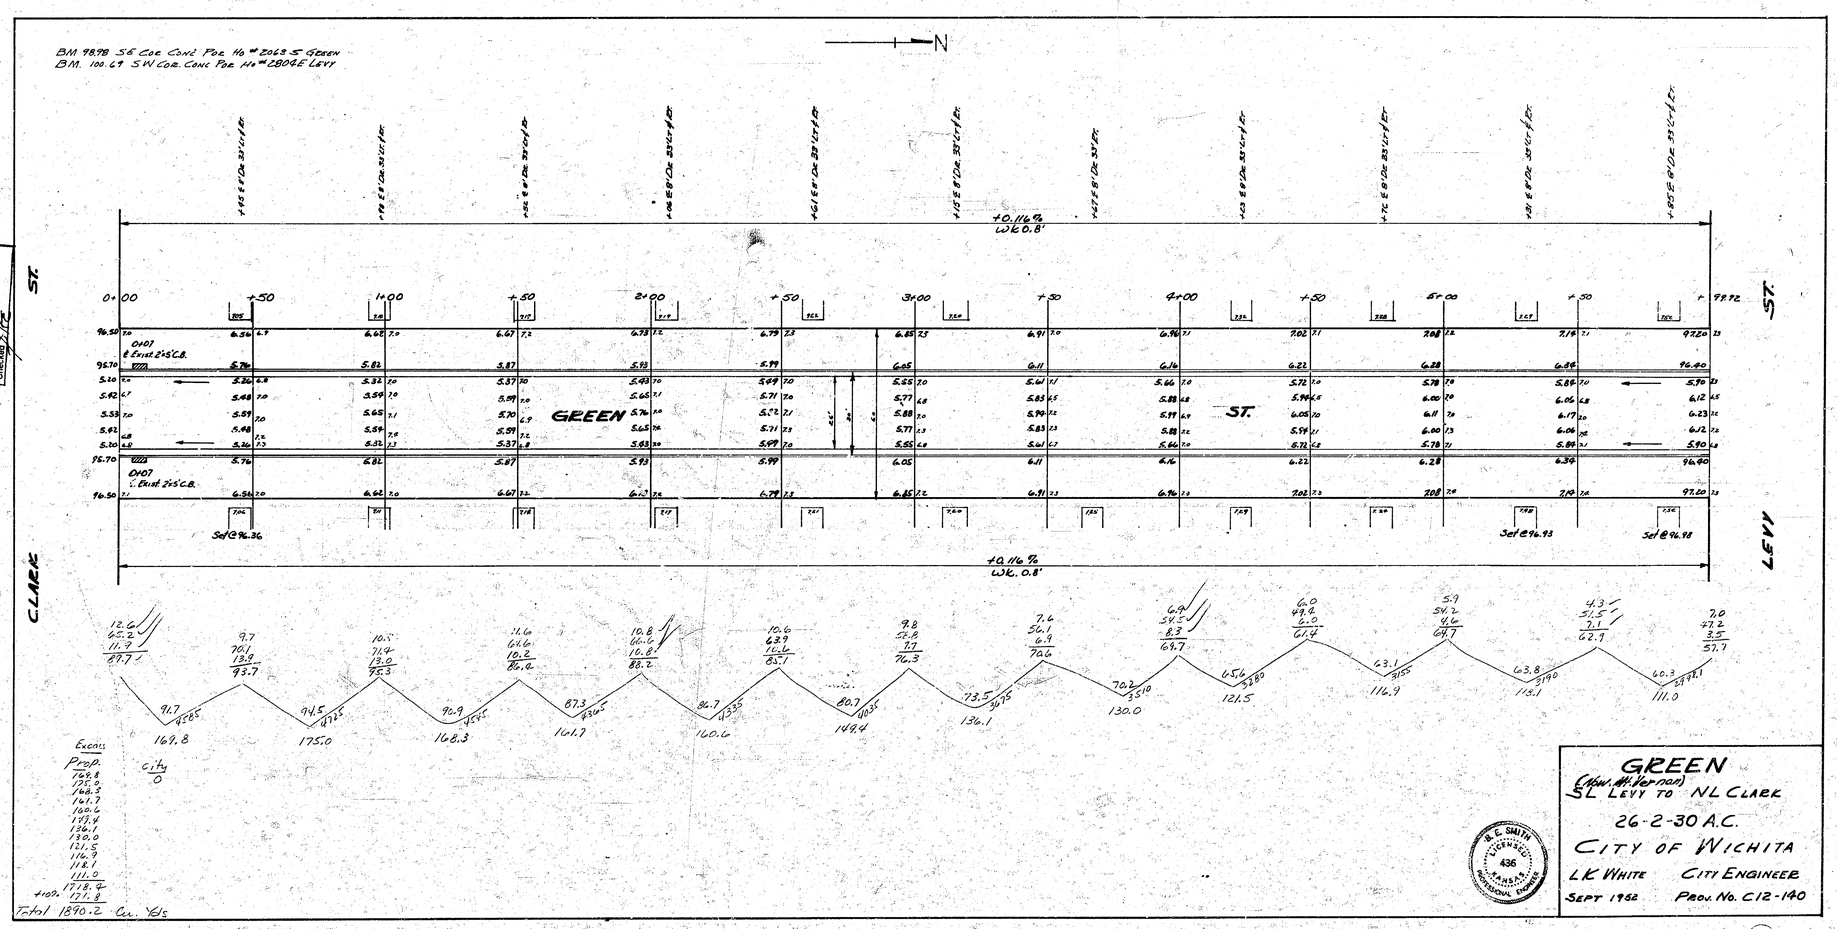

GREEN
(Aka. Mt. Vernon)
SL LEVY TO NL CLARK
26-2-30 A.C.
CITY OF WICHITA
L.K. WHITE CITY ENGINEER
SEPT 1952 PROJ. NO. C12-140

R. E. SMITH LICENSED 436 KANSAS PROFESSIONAL ENGINEER

Bk. 79
Survey Book
Page 24
Exc. G.E.C.
Checked

D.S.

2 3 4 1