5-4

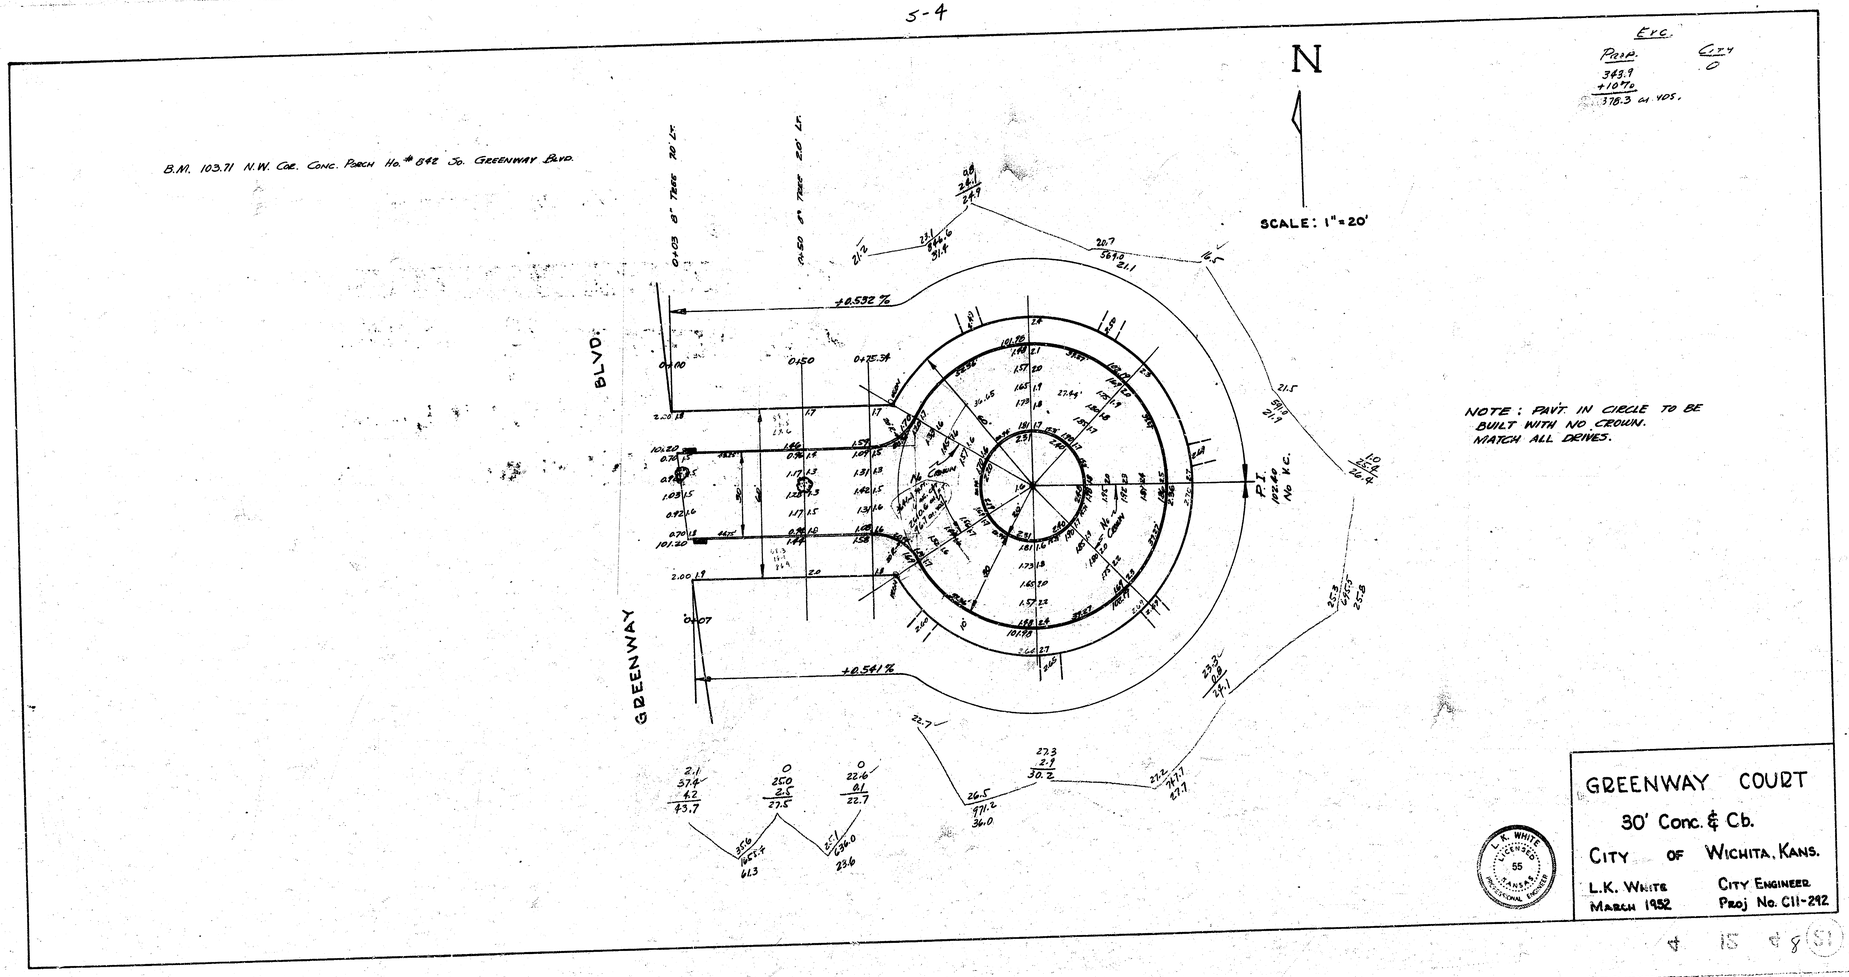

GREENWAY COURT

30' Conc. & Cb.

CITY OF WICHITA, KANS.

L.K. WHITE
MARCH 1952

CITY ENGINEER
Proj No. C11-292

L. K. WHITE LICENSED 55 KANSAS PROFESSIONAL ENGINEER

15 8 (51)