B.M. 109.85 "H" in Hungerford Cte. Wk. E. N.E. Cor. 2nd & Handley
B.M. 112.90 "I" in Troy Fire Hyd. N.E. Cor. Osage & 2nd

Chain N. on ℄

NOTE: Saw off 19.0' Feet of Existing Return & Rebuild to Match Typical Section @ 0+00.

NOTE: Build Pavt. with Flat Section at Sta. 3+25. Warp Pavt. to Match Typical Section at 3+00.

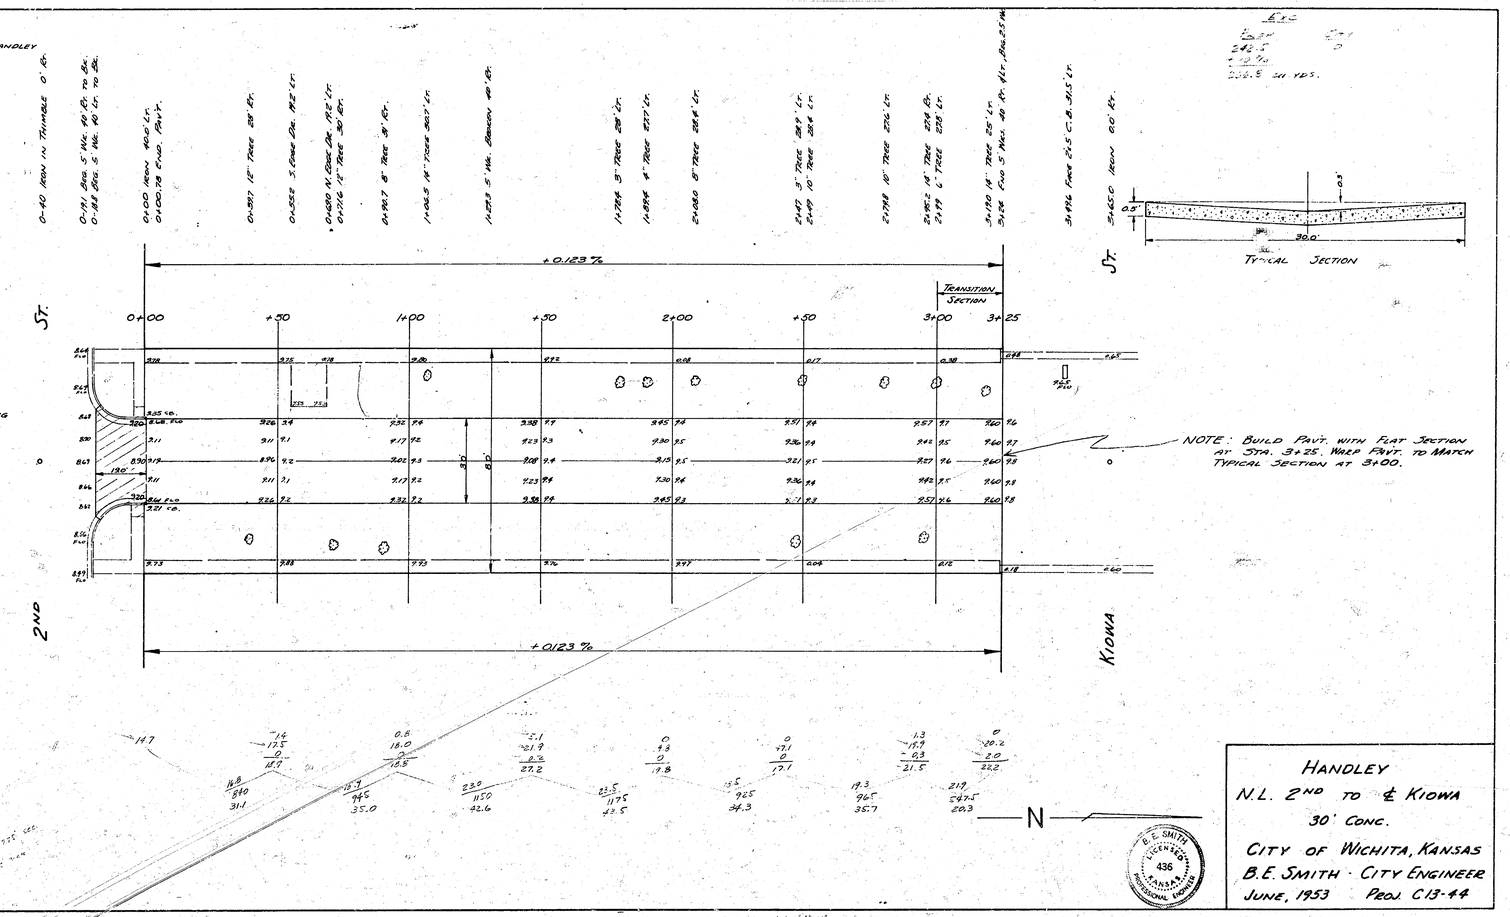

Typical Section

Survey
Plan
Field Book
Checked

HANDLEY
N.L. 2nd to ℄ Kiowa
30' Conc.
City of Wichita, Kansas
B.E. Smith · City Engineer
June, 1953 Proj. C13-44