B.M. 201.38 'x' on S. cb. 11th, W.L. Oliver
B.M. 193.45 'x' on W. cb. Harding, N.L. 11th St.

N

Scale: 1" = 20'

Fill C17-32	Exc. C17-32	
Pop	Iron	Cu. yd.
10.8	48.9	0
1.12	115.7	
11.9 cu. yds.	164.9 cu. yds.	

Exc C17-33	
Pop	Cu. yd.
530.3	0
75.0	
605.3 cu. yds.	

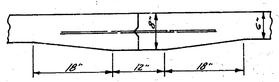

Use #4 bars 3' long on 2'-6" centers

DETAIL OF MASTIC JOINT
no scale
Use on project C17-33

NOTE TO CONTRACTOR:
All entrance pipes to be disposed of as directed by City Dirt Checker.

Note to Contractor & Field Engr.:
Use pre-fab. mastic expansion joint @ Sta 5+81.3 & between proj. C17-33 & C17-34.

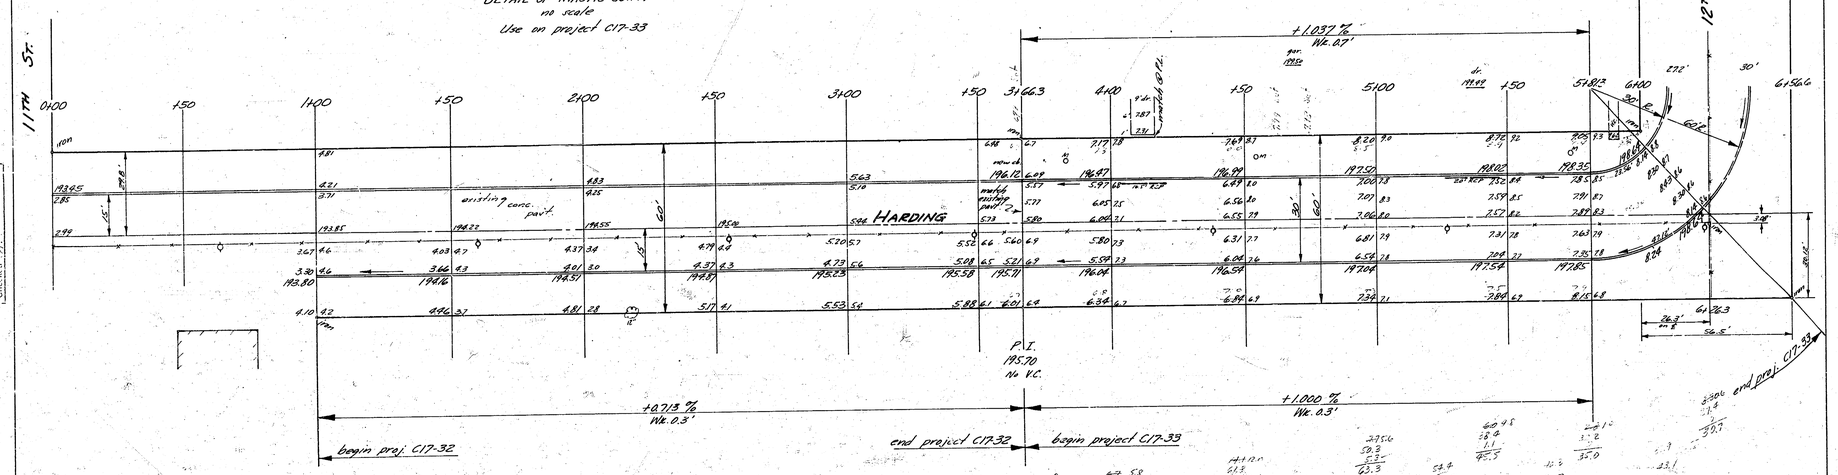

JAMES H. TANDY
LICENSED
2012
KANSAS
PROFESSIONAL ENGINEER

R. W. LINN
LICENSED
3684
KANSAS
PROFESSIONAL ENGINEER

HARDING, E½	HARDING
S.L. 4TH ADDN TO L. MBSDALE TO S.L. GLENNAIRE 1ST ADDN.	N.L. 12TH TO S.L. GLENNAIRE 2ND ADDN.
15' CONC. & CB.	30' CONC. & CB.
CITY OF WICHITA, KANSAS	CITY OF WICHITA, KANSAS
B.E. SMITH - CITY ENGINEER	B.E. SMITH - CITY ENGINEER
PROJ. C17-32	AUG 1958 PROJ. C17-33