Book #2

B.N. 202.51 N.W. COR BACK PORCH HO. #1593 GENTRY

STATIONED ON 11' OFFSET FROM WBL.

Property

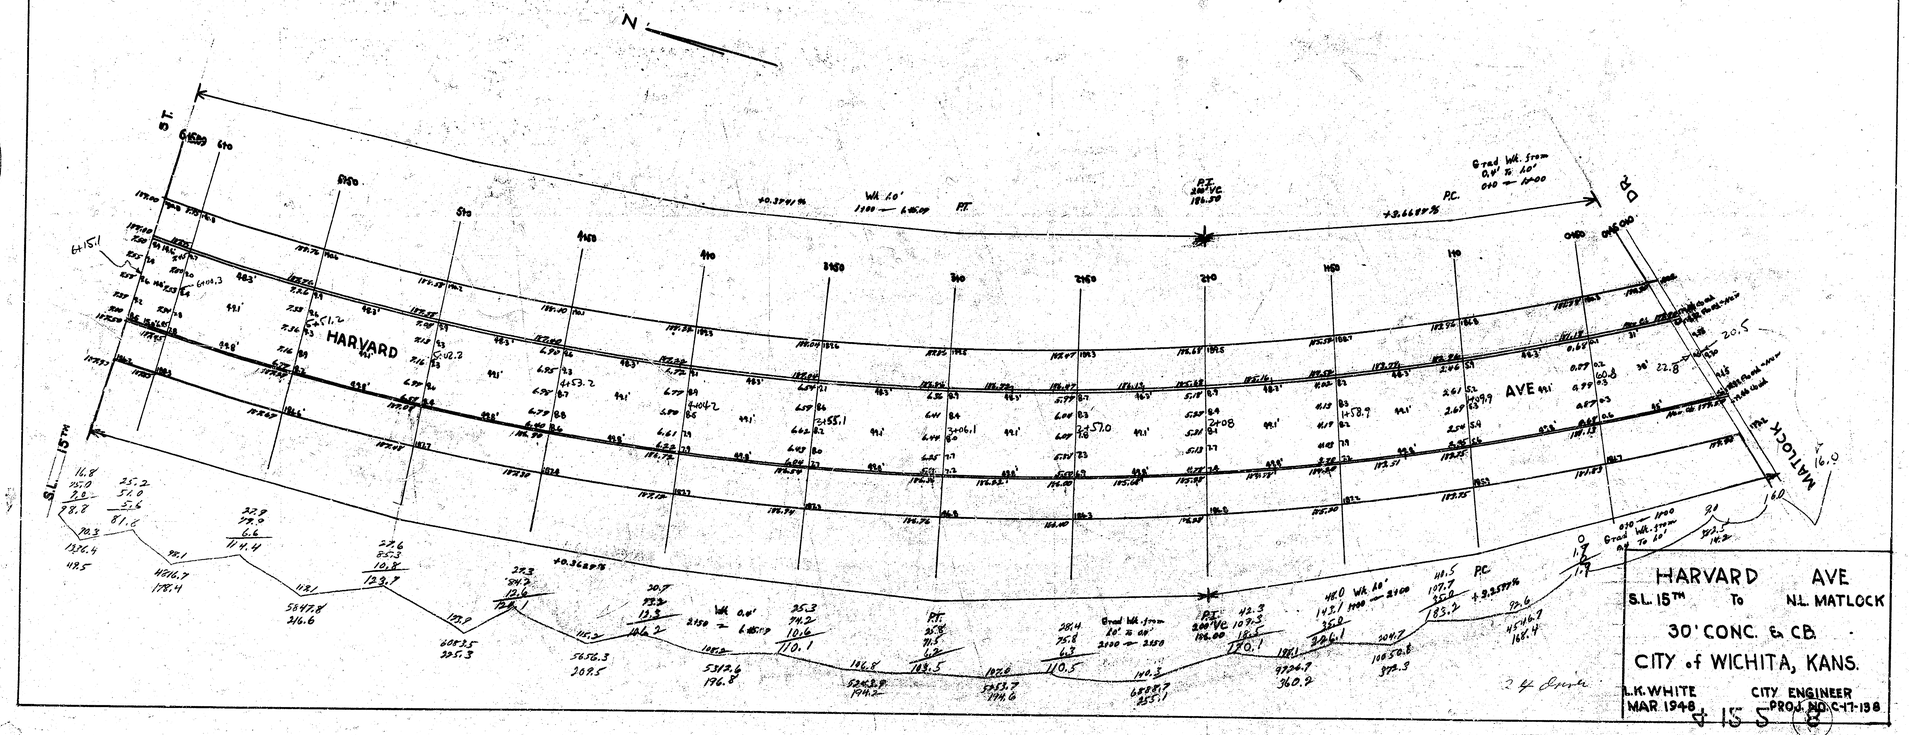

HARVARD AVE
S.L. 15TH To N.L. MATLOCK
30' CONC. & C.B.
CITY of WICHITA, KANS.
L.K. WHITE CITY ENGINEER
MAR. 1948 PROJ. NO. C-17-138

J 15 S