B.M. R.R. SPIKE N.S. H.L.P. E.L. BONN & S.S. PAWNEE ELEV 101.36

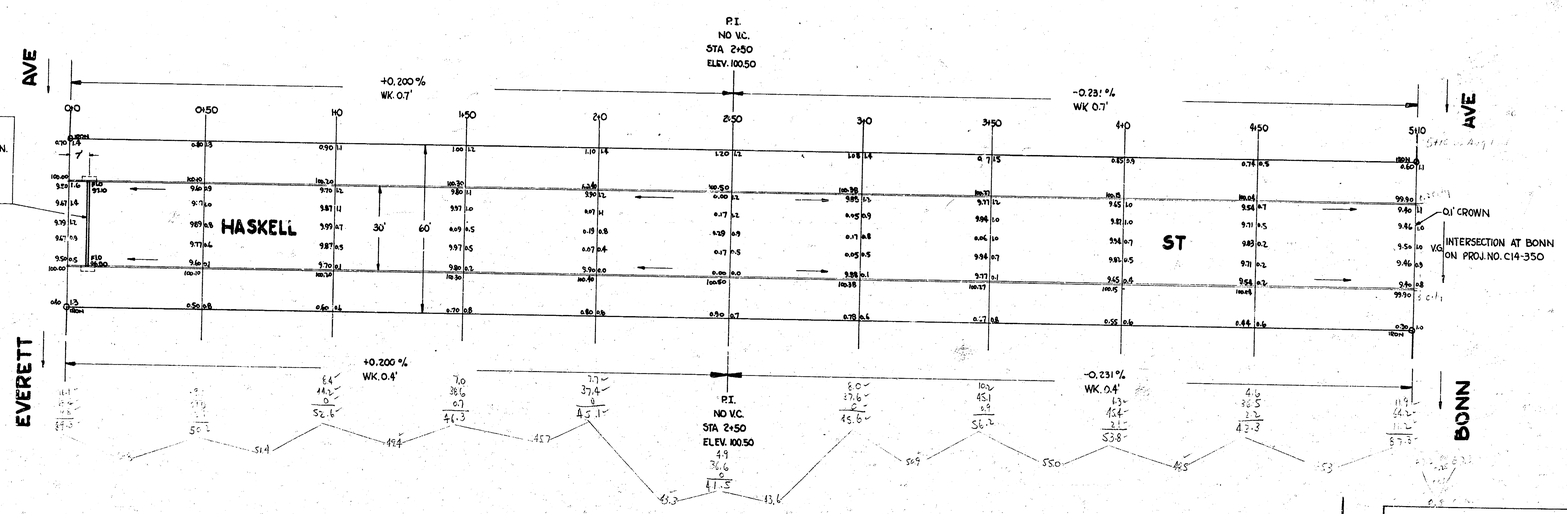

NOTE

INSTALL 32'-15" R.C.P. AS SHOWN.
2-5×2 INLETS TO BE BUILT ON S.W.S. #62 IN FUTURE. BUILD STD. 5×2 INLET OPENINGS.

Survey
Form
Ch. Checked

Cross
Prop
4.55 ✓
+ 2.5
1820.5 yd³

B.E. SMITH
REGISTERED
436
KANSAS
PROFESSIONAL ENGINEER

N

HASKELL ST
E.L. EVERETT TO W.L. HIRAM

30' CONC & CURB
CITY OF WICHITA, KANSAS

B.E. SMITH
JULY 1955

CITY ENGINEER
PROJ. NO. C14-358

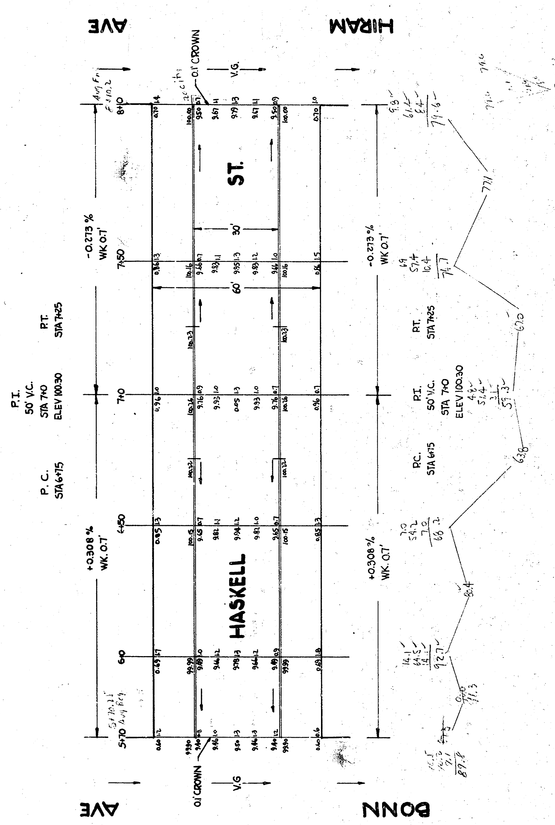
HASKELL ST
PROJ. NO C14-356
Z
AVE
HIRAM
ST.
HASKELL
BONN
P.C. STA 6+75
P.I. 50' V.C. STA 7+10 ELEV 100.30
P.T. STA 7+25
-0.273 % WK. OT
+0.308 % WK. OT
0' CROWN
V.G.
60'
50'