Sta On ℄

B.M. 110.26 S.E. Cor 1st Step Ho# 701 S. Sycamore St.
B.M. 108.86 N. End W. Cb. S.W. Cor Toft & Laclede Ct.

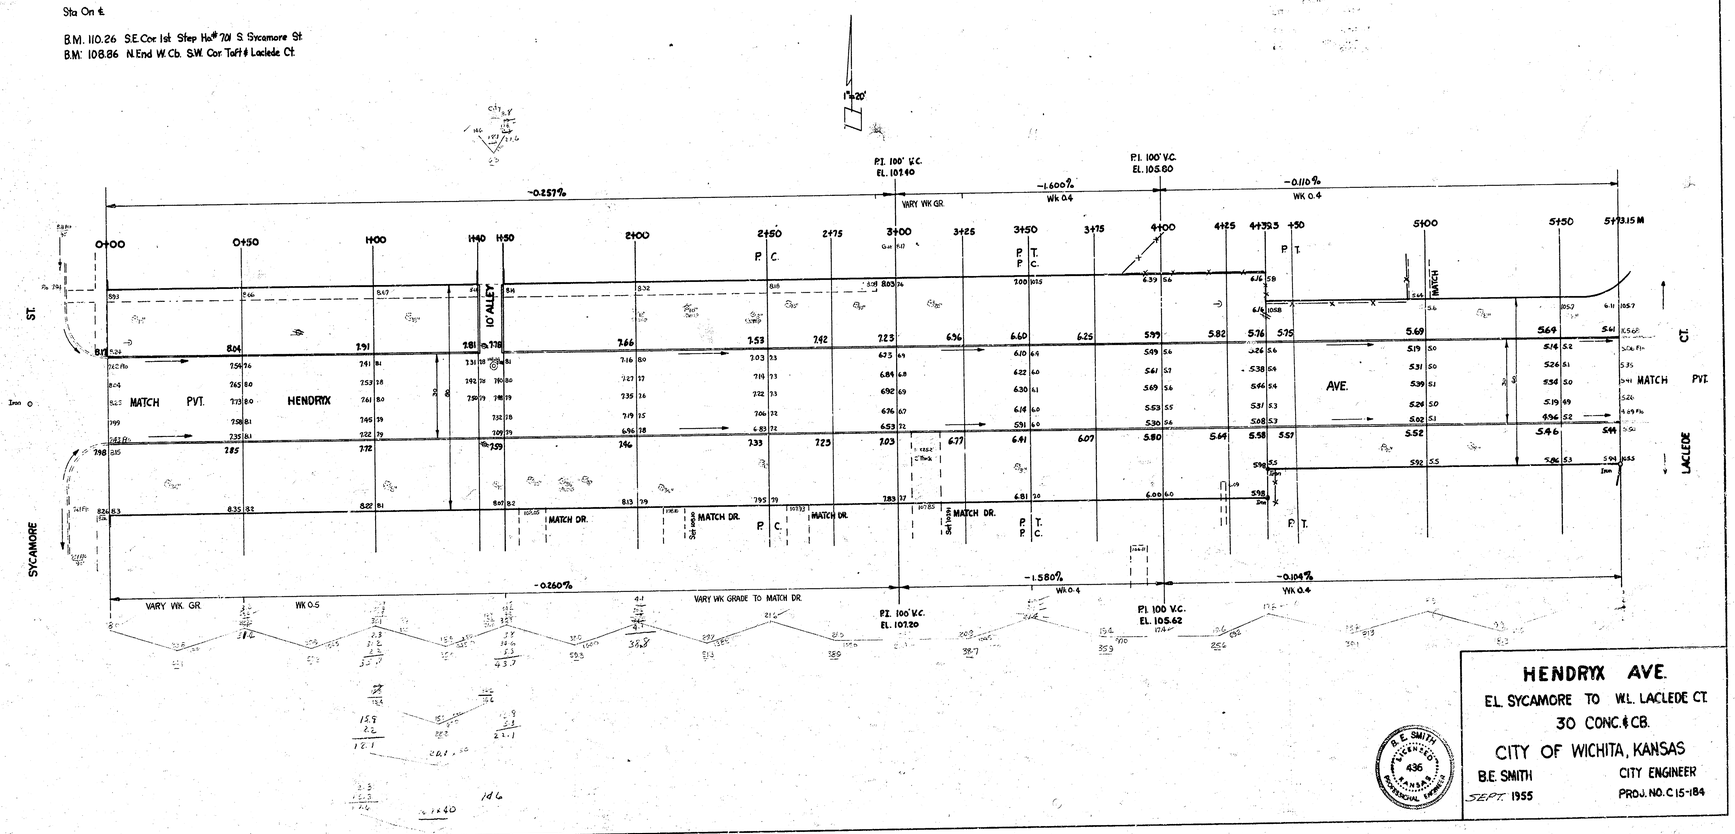

B. E. SMITH
LICENSED
436
KANSAS
PROFESSIONAL ENGINEER

HENDRYX AVE.

E.L. SYCAMORE TO W.L. LACLEDE CT.

30 CONC. & CB.

CITY OF WICHITA, KANSAS

B.E. SMITH — CITY ENGINEER

SEPT. 1955 — PROJ. NO. C 15-184