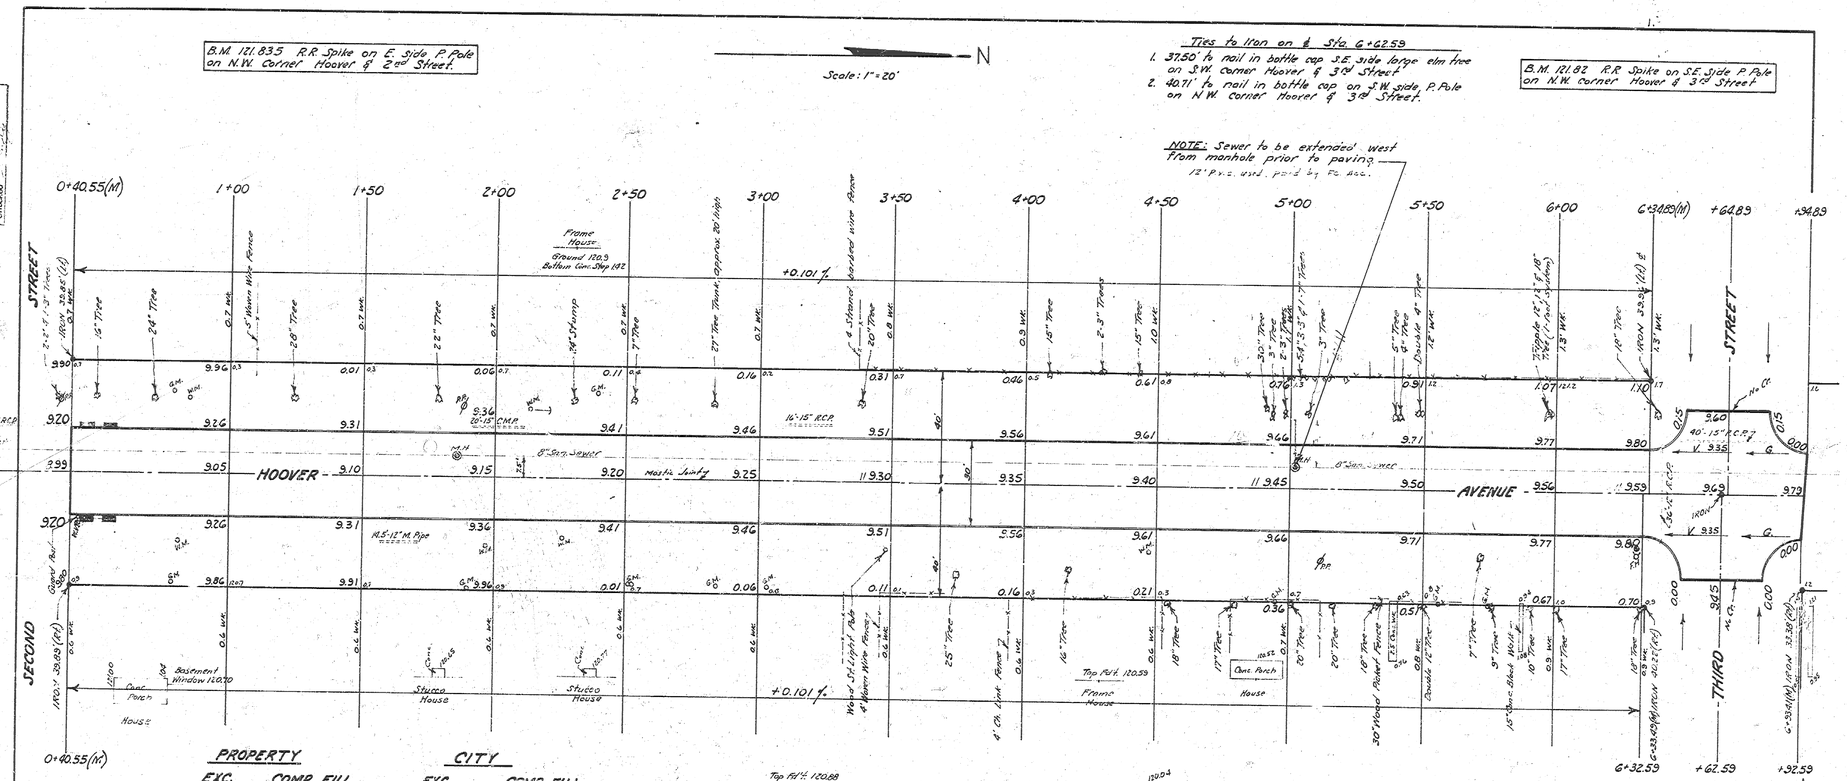
B.M. 121.83.5 R.R. Spike on E. side P. Pole on N.W. Corner Hoover & 2nd Street.
N
Scale: 1" = 20'
Ties to Iron on ℄ Sta. 6+62.59
1. 37.50' to nail in bottle cap S.E. side large elm tree on S.W. corner Hoover & 3rd Street
2. 40.71' to nail in bottle cap on S.W. side P. Pole on N.W. Corner Hoover & 3rd Street.
B.M. 121.82 R.R. Spike on S.E. Side P. Pole on N.W. corner Hoover & 3rd Street.
NOTE: Sewer to be extended west from manhole prior to paving
12" P.V.C. used, pers by Fc. Mac.
Survey J.F.B. Bk. #37
Plat J.C.H.
Checked
0+40.55(M)
1+00
1+50
2+00
2+50
3+00
3+50
4+00
4+50
5+00
5+50
6+00
6+32.59(M)
+62.59
+92.59
SECOND STREET
THIRD STREET
HOOVER AVENUE
Frame House
Bottom Conc. Step 192
+0.101 ft
Stucco House
Frame House
Conc. Porch
Basement Window 120.70
Top Fl. Ht. 120.88
Small Frame House
Garage
Double Garage
PROPERTY
EXC. COMP. FILL
1314 Cu. yds. 42 Cu. yds.
+10% 131 " " 4 " "
Totals 1445 Cu. yds. 46 Cu. yds.
CITY
EXC. COMP. FILL
246 Cu. yds. 2 Cu. yds.
25 " " " "
271 Cu. yds. 2 Cu. yds.
HOOVER AVENUE
FROM N.L. SECOND STREET
to N.L. THIRD STREET
30'-6" Conc. & int. Curb
B.E. SMITH CITY ENGINEER
CITY OF WICHITA, KANSAS
Date: JUNE 1964
1/2
Proj. No. C14-10