Benchmarks:

#1. "+" N.W. Corner Lot 5, Block 1, Eureka Gardens Addition.
Elev. = 116.00 C.D.

#2. "□" on West curb 15'± North of the North line of Lot 14, Block 1, Eureka Gardens Addition.
Elev. = 115.47 C.D.

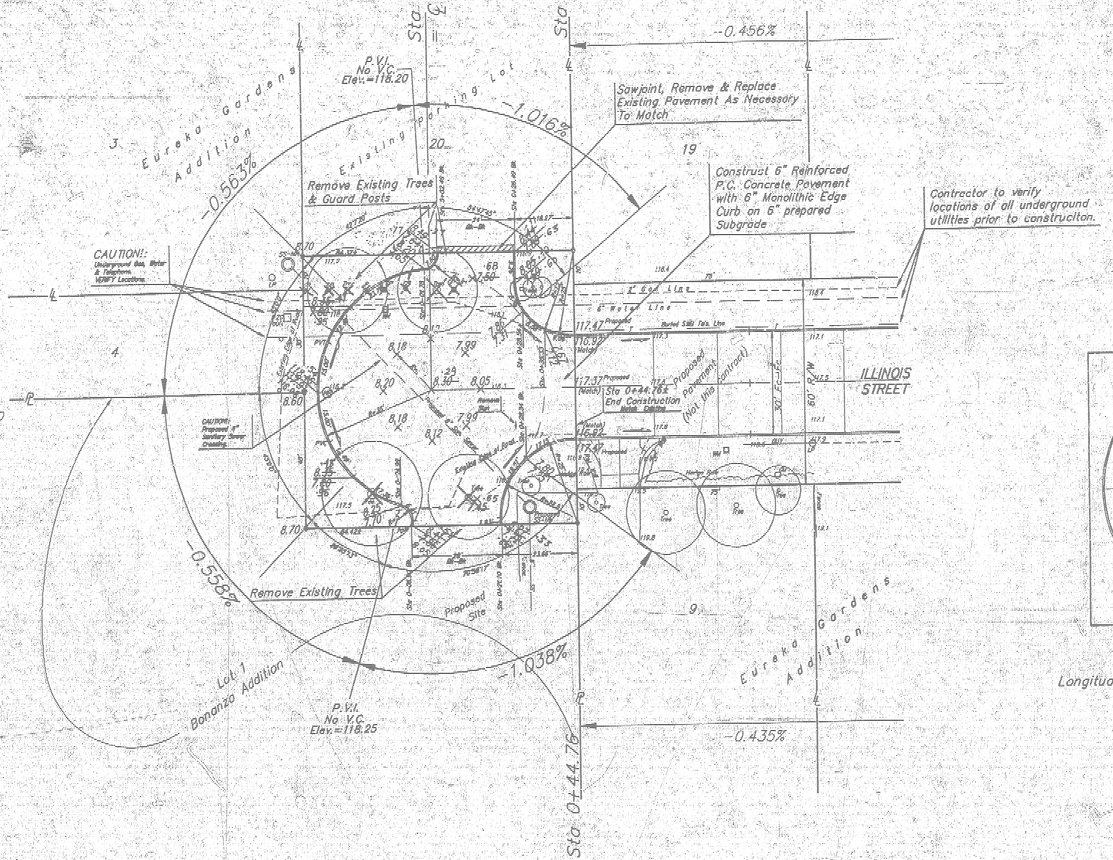

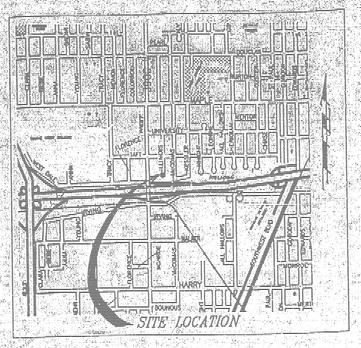

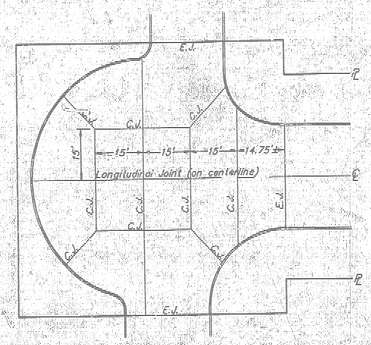

Longitudinal, Contraction, & Expansion Joint Layout
(See Typical Pavement Details Sheet for Joint Details)

GENERAL NOTES

1. Contractor will be required to provide notice to utility companies a minimum of twenty-four (24) hours prior to any excavation, as follows:

Kansas One-Call	687-2470

The Contractor must notify the following in case of an emergency.

Cablevision	262-4270
or	263-2061
K.P.L. Gas Service Company	263-7511
Kansas Gas & Electric Company	264-1141
Arkla Gas Company	942-8350
or	263-8161
Southwestern Bell Telephone Company	1-571-2611
City of Wichita Water Department	268-4908
City of Wichita Sewer Maintenance	268-4071)

2. The Contractor shall give all property owners and/or tenants of developed property abutting the project limits a minimum of ten (10) days advance notice prior to start of construction.

3. Utility service lines, poles, valve boxes, meters, and etcetera are to be adjusted as necessary by others prior to construction unless the plans specifically call for their adjustment by the Contractor or unless the plans specifically identify a utility to be adjusted by its owner during construction. Existing utilities and their location, as shown on the plans, represent the best information obtainable for design. The contractor will be required to work around existing utilities within the right-of-way which do not conflict with proposed construction.

4. Driveway widths and locations shown on the plan are tentative.

5. Trees and shrubs in public right-of-way which are in direct conflict with proposed new construction shall be removed by the Contractor with the Engineer's approval. Trees and shrubs which are not in direct conflict with proposed new construction shall be saved and protected from damage.

6. The Contractor shall be responsible for preserving property irons. The Contractor will be required to re-establish any property irons which are damaged or destroyed by his construction operations. Such irons shall be re-established by a licensed land surveyor in accordance with state laws.

7. Limits of earthwork shall match existing ground elevations at the right-of-way line unless otherwise noted on the plans with a new finished grade elevation. When a new finished grade elevation is shown, the earthwork shall extend one foot beyond the right-of-way line and then sloped up or down using permissible slopes to match the existing ground surface.

8. Paving construction shall not begin until the sanitary sewer relocation has been completed and accepted by the City.

9. Rubble from the removal of miscellaneous structures and excess excavation which is to be wasted shall be disposed of on sites to be provided by the Contractor. These sites shall be approved by the Engineer as to suitability, appearance and site location. Locations that, in the opinion of the Engineer, will leave an unsightly appearance will not be approved. All disposal sites must be approved by the Kansas Department of Health and Environment. Material either stockpiled or disposed of in a flood plain would require a Kansas State Board of Agriculture permit. Any material dumped in waters of the United States or wetlands is subject to U.S. Corps. of Engineers permitting regulations. Any material buried or stockpiled beyond approved construction limits would require additional archaeological investigations unless buried in a previously approved borrow location.

10. All areas disturbed by construction operations shall be seeded immediately following construction in that area as per City specs.

BRENT WOOTEN LICENSED No. 8470 PROFESSIONAL ENGINEER

As Built 12-19-94 R.T.

APPROVED AS NOTED
BY CITY ENGINEER OF WICHITA
Paving VRH 8/15/94

NOTE TO CONTRACTOR:
Inspection and testing for this project is to be provided by a Licensed Consulting Engineering Firm under contract with the Owner/Developer. Said inspection to be in accordance with the City of Wichita standard construction engineering practices and certified by a Licensed Professional Engineer. No work shall be performed in dedicated easements or public right-of-way by the Contractor without such inspection nor shall any work be commenced without written authorization by the City Engineer. All Construction and Materials shall comply with the City of Wichita Specifications and Standards (on file and available in the City Engineer's Office).

CUL-DE-SAC PAVEMENT
ILLINOIS STREET
NORTH OF KELLOGG

BAUGHMAN COMPANY P.A.
ENGINEERING & SURVEYING
316-262-7271 • 3315 ELLIS • WICHITA, KANSAS 67211

PROJECT NUMBER	SHEET
091 PPP (607879)	1 OF 2

DESIGN	DRAWN	APPROVED	DATE	SCALE
NBW/DY	DY		8/2/94	Noted

pap sheet 1 of 2

TYPICAL CONCRETE PAVEMENT DETAILS

TRANSVERSE SECTION

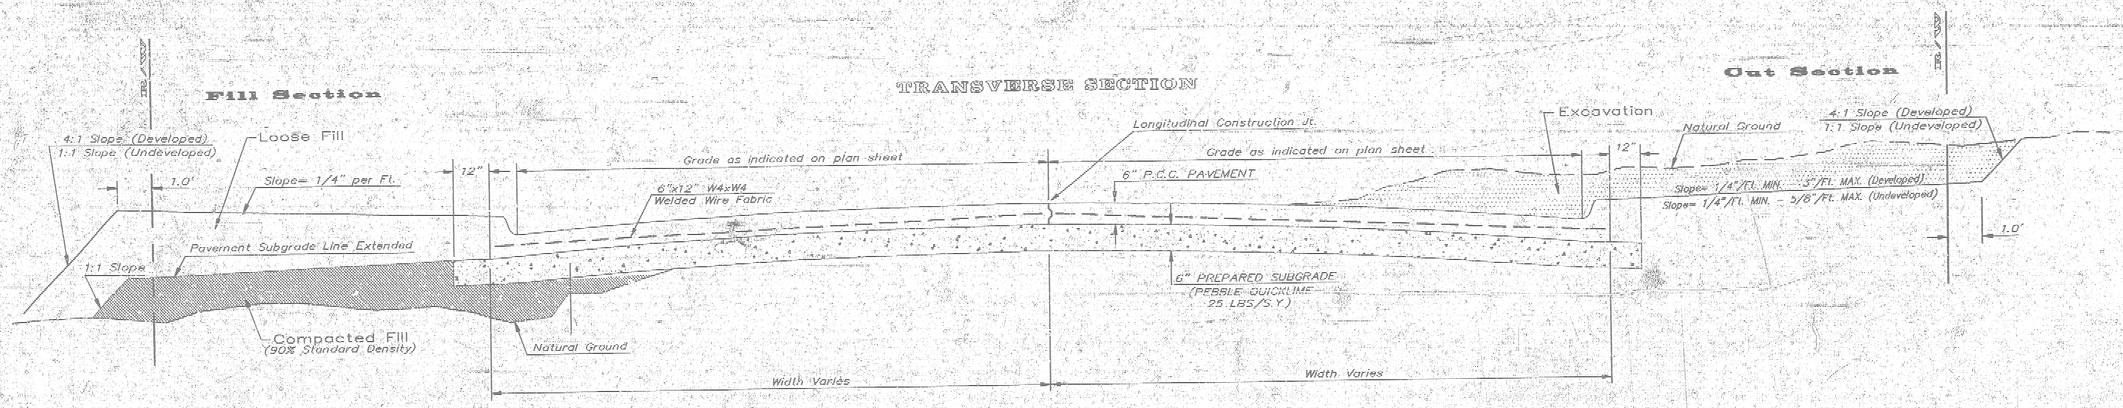

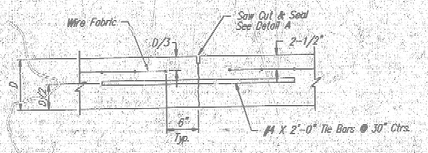

LONGITUDINAL JOINT DETAIL (L.J.)

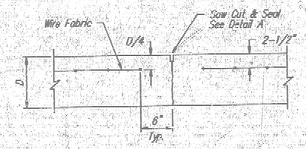

CONTRACTION JOINT DETAIL (C.J.)

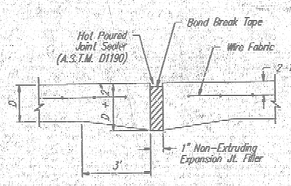

EXPANSION JOINT

NOTE: Extra Thickness to be Subsidiary to Price of Square Yards Pavement

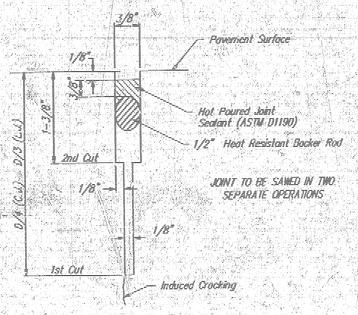

SAW JOINT DETAIL

(Detail A)

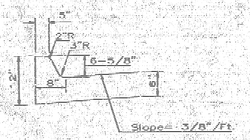

MONOLITHIC EDGE CURB DETAIL

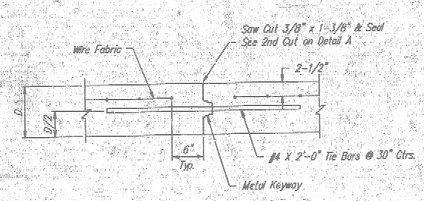

OPTIONAL LONGITUDINAL JOINT DETAIL (L.J.)
(CONSTRUCTION JOINT)

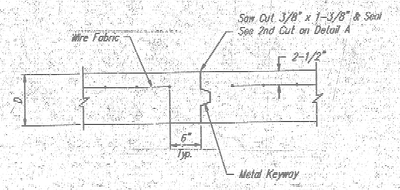

OPTIONAL CONTRACTION JOINT
(CONSTRUCTION JOINT)

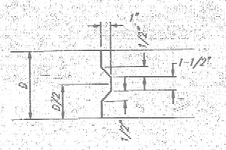

KEYWAY DETAIL

6 INCH Reinforced Portland Cement Concrete With Pebble Quicklime Prepared Sub-Grade
City of Wichita, Kansas

BAUGHMAN COMPANY P. A.
ENGINEERING & SURVEYING
316 ELLIS • WICHITA, KANSAS 67211

REV.

PROJECT NUMBER
091 PPP (607879)

SHEET 2 OF 2

DESIGN	DRAWN	APPROVED	DATE	SCALE
NBW/DY	DY		8/2/94	None