B.M. 143.313 N.W. cor. brick flower box, House S.E. cor. Indianapolis & Mansfield.
B.M. 144.110 S.E. cor. conc. porch, House N.W. cor. Indianapolis & Eastern.
Starting on S.B.

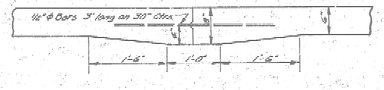

Mastic Joint Detail
No Scale

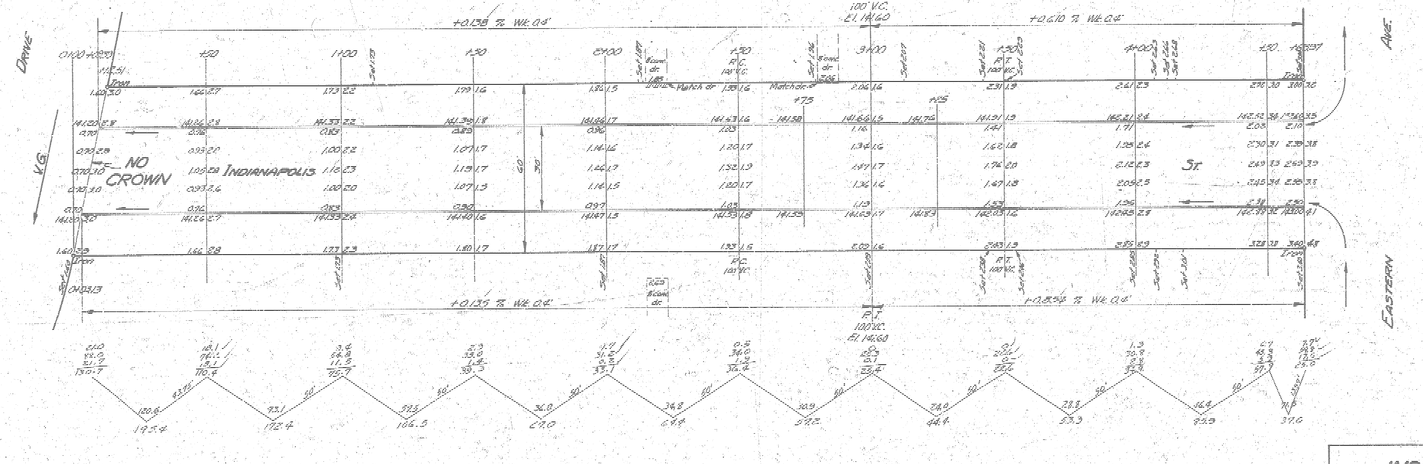

INDIANAPOLIS
E.L. MANSFIELD TO W.L. EASTERN
30' CONC. & CB.
CITY OF WICHITA KANSAS
B.E. SMITH CITY ENGINEER
APRIL 1955 PROJ. NO. C14-381