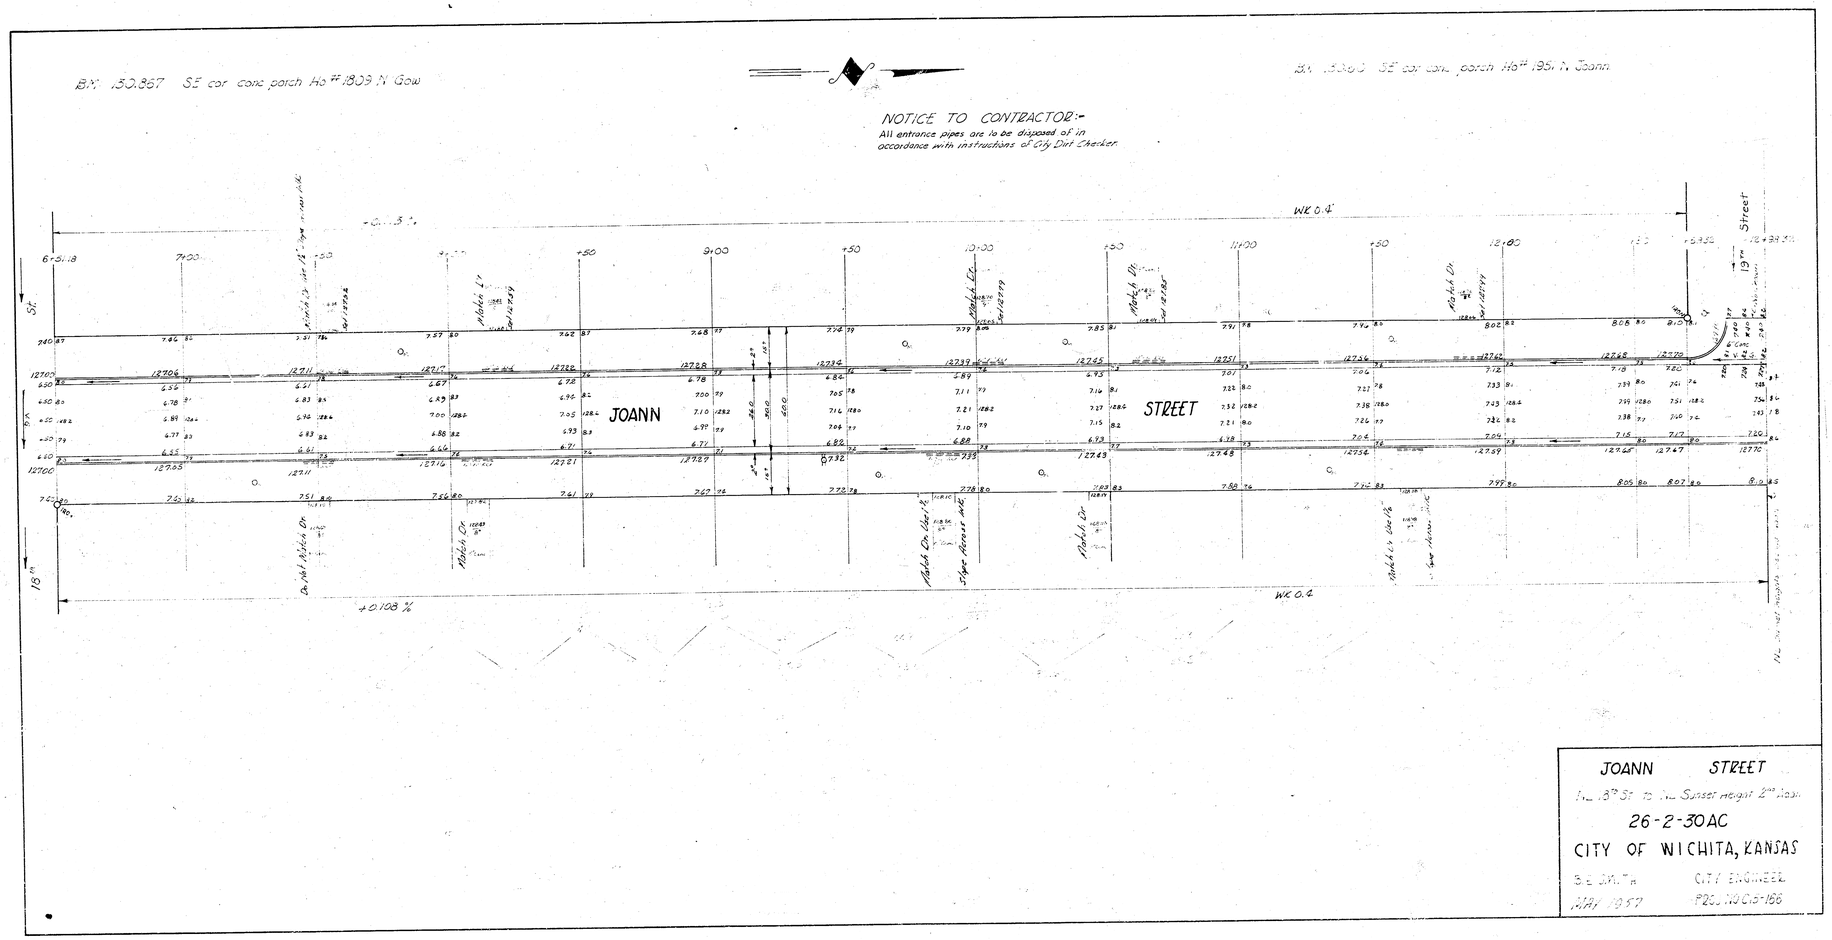

JOANN STREET

N.L. 18th St. to N.L. Sunset Height 2nd Addn.

26-2-30AC

CITY OF WICHITA, KANSAS

B.E. SMITH — CITY ENGINEER

MAY 1957 — PROJ. NO. C.5-166