Survey Gordy
Plan Greene
Exc. Greene
Checked JT

BM:- 125.43 SE cor. conc. porch Ho #1953 N Kansas.
BM:- 125.04 SE cor. conc. porch Ho # 2001 N Kansas.

NOTE: FIELD ENGINEER & CONTRACTOR:-
No record on file of a request for driveway grades.
Do not match drives

Ties to Iron- ℄ Kansas & ℄ 20th
54.15 NW to "X" cut top W curb approx. 22' N of NL 20th.
54.14 NE to "X" cut top E curb approx. 22' N of NL 20th.

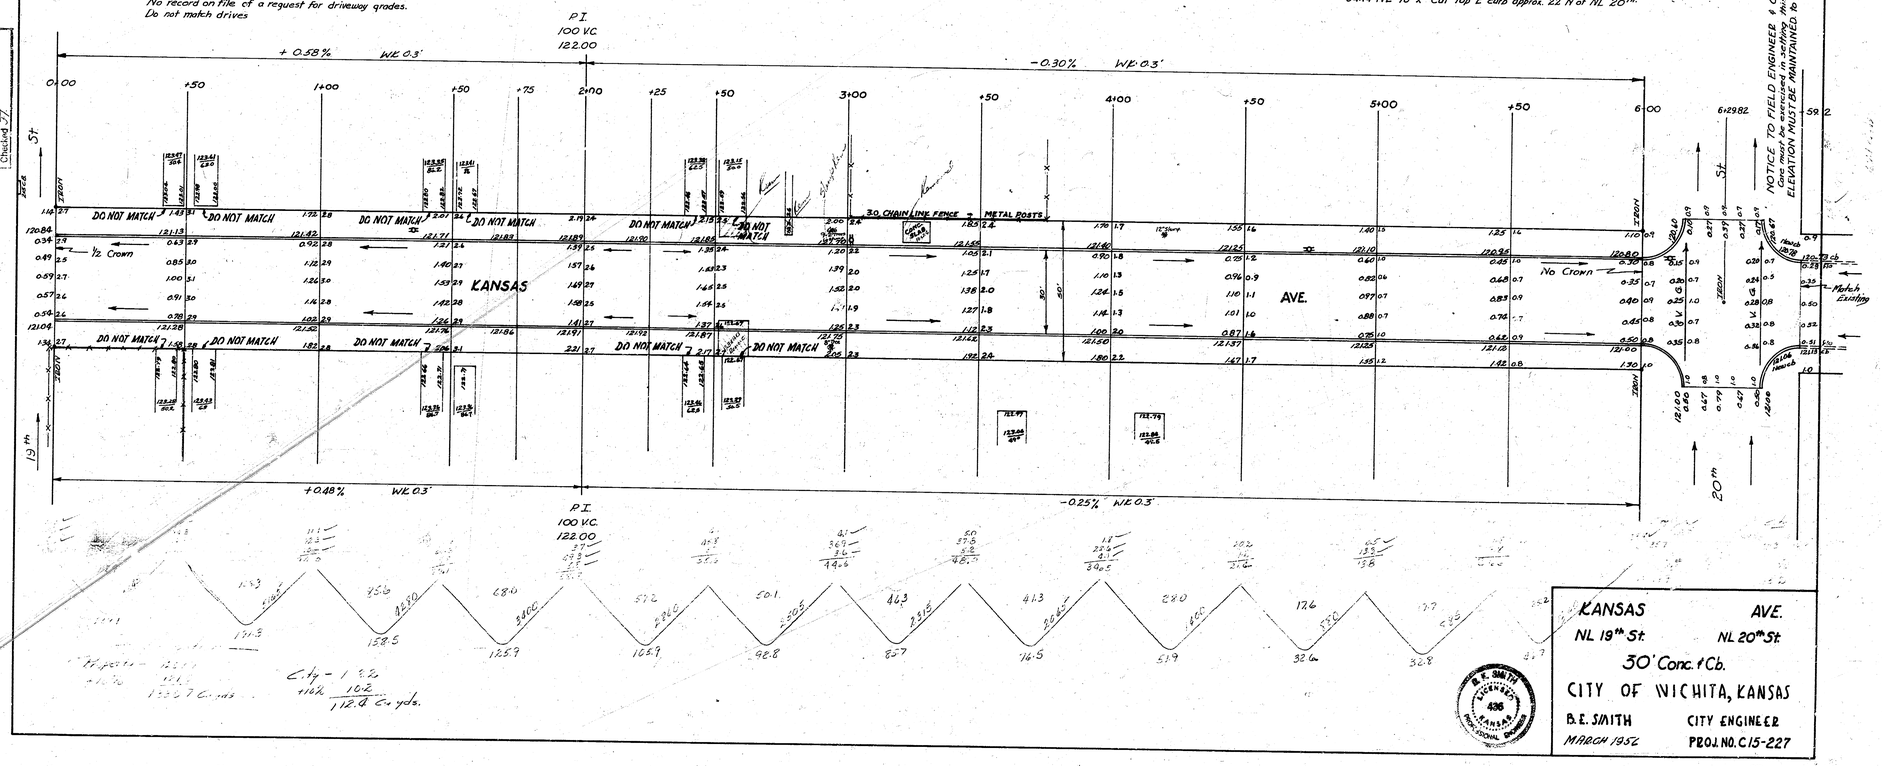

KANSAS AVE.
NL 19th St. NL 20th St.
30' Conc. & Cb.
CITY OF WICHITA, KANSAS
B.E. SMITH CITY ENGINEER
MARCH 1952 PROJ. NO. C15-227

B. E. SMITH
LICENSED
436
KANSAS
PROFESSIONAL ENGINEER

13