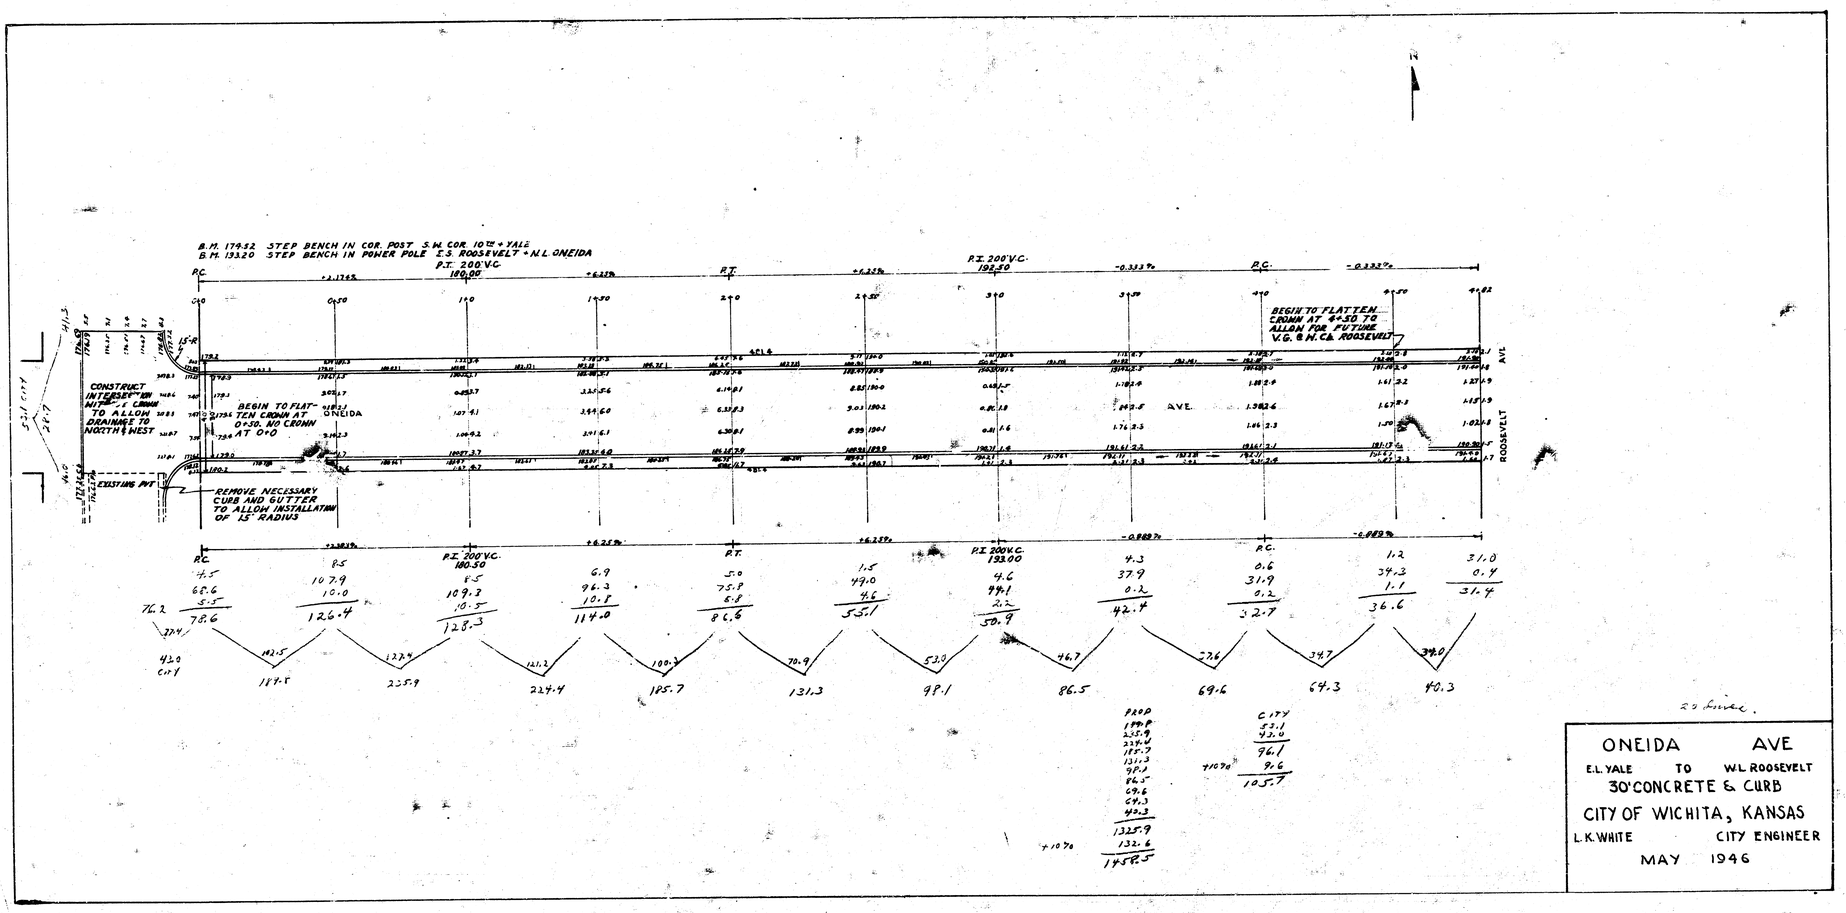
B.M. 176.52 STEP BENCH IN COR. POST S.W. COR. 10TH + YALE
B.M. 133.20 STEP BENCH IN POWER POLE E.S. ROOSEVELT + N.L. ONEIDA
P.T. 200' V.C.
P.I. 200' V.C.
P.C.
P.T.
BEGIN TO FLATTEN CROWN AT 4+50 TO ALLOW FOR FUTURE V.G. B.M. CK. ROOSEVELT
CONSTRUCT INTERSECTION WITH 1/4" CROWN TO ALLOW DRAINAGE TO NORTH & WEST
BEGIN TO FLATTEN CROWN AT 0+50. NO CROWN AT 0+0
ONEIDA
AVE.
ROOSEVELT
EXISTING PVT
REMOVE NECESSARY CURB AND GUTTER TO ALLOW INSTALLATION OF 15' RADIUS
PROD
CITY
ONEIDA AVE
E.L. YALE TO W.L. ROOSEVELT
30' CONCRETE & CURB
CITY OF WICHITA, KANSAS
L.K. WHITE CITY ENGINEER
MAY 1946