	ARC	CHORD LENGTH 8' OFF N. CO.	CHORD LENGTH 8' OFF S. CO.	DEFLECTION	TOTAL DEFLECTION
P.C.					0° 00' 00"
	25'	24.58'	25.42'	0° 31' 15"	0° 31' 15"
P.T.	25'	24.58'	25.42'	0° 31' 15"	1° 02' 30"

DEFLECTION = 1.25000 MIN/FT

3'40" R. = 165' T. = 34.57' L. = 66.16' LC. = 61.61'

VE DATA BASED ON 165' R. AND Δ/2 = 11° 50' 00"

	ARC	CHORD LENGTH 8' OFF N. CO.	CHORD LENGTH 8' OFF S. CO.	DEFLECTION	TOTAL DEFLECTION
P.C.					0° 00' 00"
	34.08	29.40'	38.83'	5° 55' 00"	5° 55' 00"
P.T.	34.08	29.40'	38.83'	5° 55' 00"	11° 50' 00"

DEFLECTION = 10.41741 MIN/FT.

BASELINE IS CENTERLINE OF ORCHARD
BM 128.68 SE COR. CONC. PORCH HOUSE # 2626 ORCHARD
BM 130.73 "G" IN SLOPE E-RETURN NE COR. VALUSTA & 18TH

SCALE 1"=20'

NOTE:
1. CONTRACTOR TO CLEAR AND GRADE PARKING FOR PROPOSED SIDEWALK. SIDEWALK TO BE BUILT BY "OTHERS."
2. CONTRACTOR TO GRADE BETWEEN R/W LINE AND CHANNEL WALL TO DRAIN TOWARDS STREET.
3. ALL EXISTING 8" CMP'S IN CHANNEL WALL FROM STA 1+20 TO VALUSTA AVE ARE TO BE FILLED WITH CONCRETE. WORK TO BE BID AS "PIPES PLUGGED".
4. NEW CONCRETE PAVEMENT TO BE TIED TO EXISTING STEEL @ GREEN ST.
5. TYPE OF SUBGRADE TREATMENT SHALL BE AS DETERMINED BY THE FIELD ENGINEER. SUBGRADE TREATMENT MAY CONSIST OF LIME TREATMENT, CEMENT TREATMENT, SUBGRADE MODIFICATION, OR ANY COMBINATION OF THESE.
6. BID ITEM FOR LIN. FT. UNDERPINNING TO INCLUDE COST OF CONCRETE AND EXCAVATION. STEEL TO BE PAID FOR AS LBS. REINF. STEEL.

CAUTION
UNDERGROUND UTILITIES
Please check with K G & E or Southwestern Bell Telephone Co. for Location

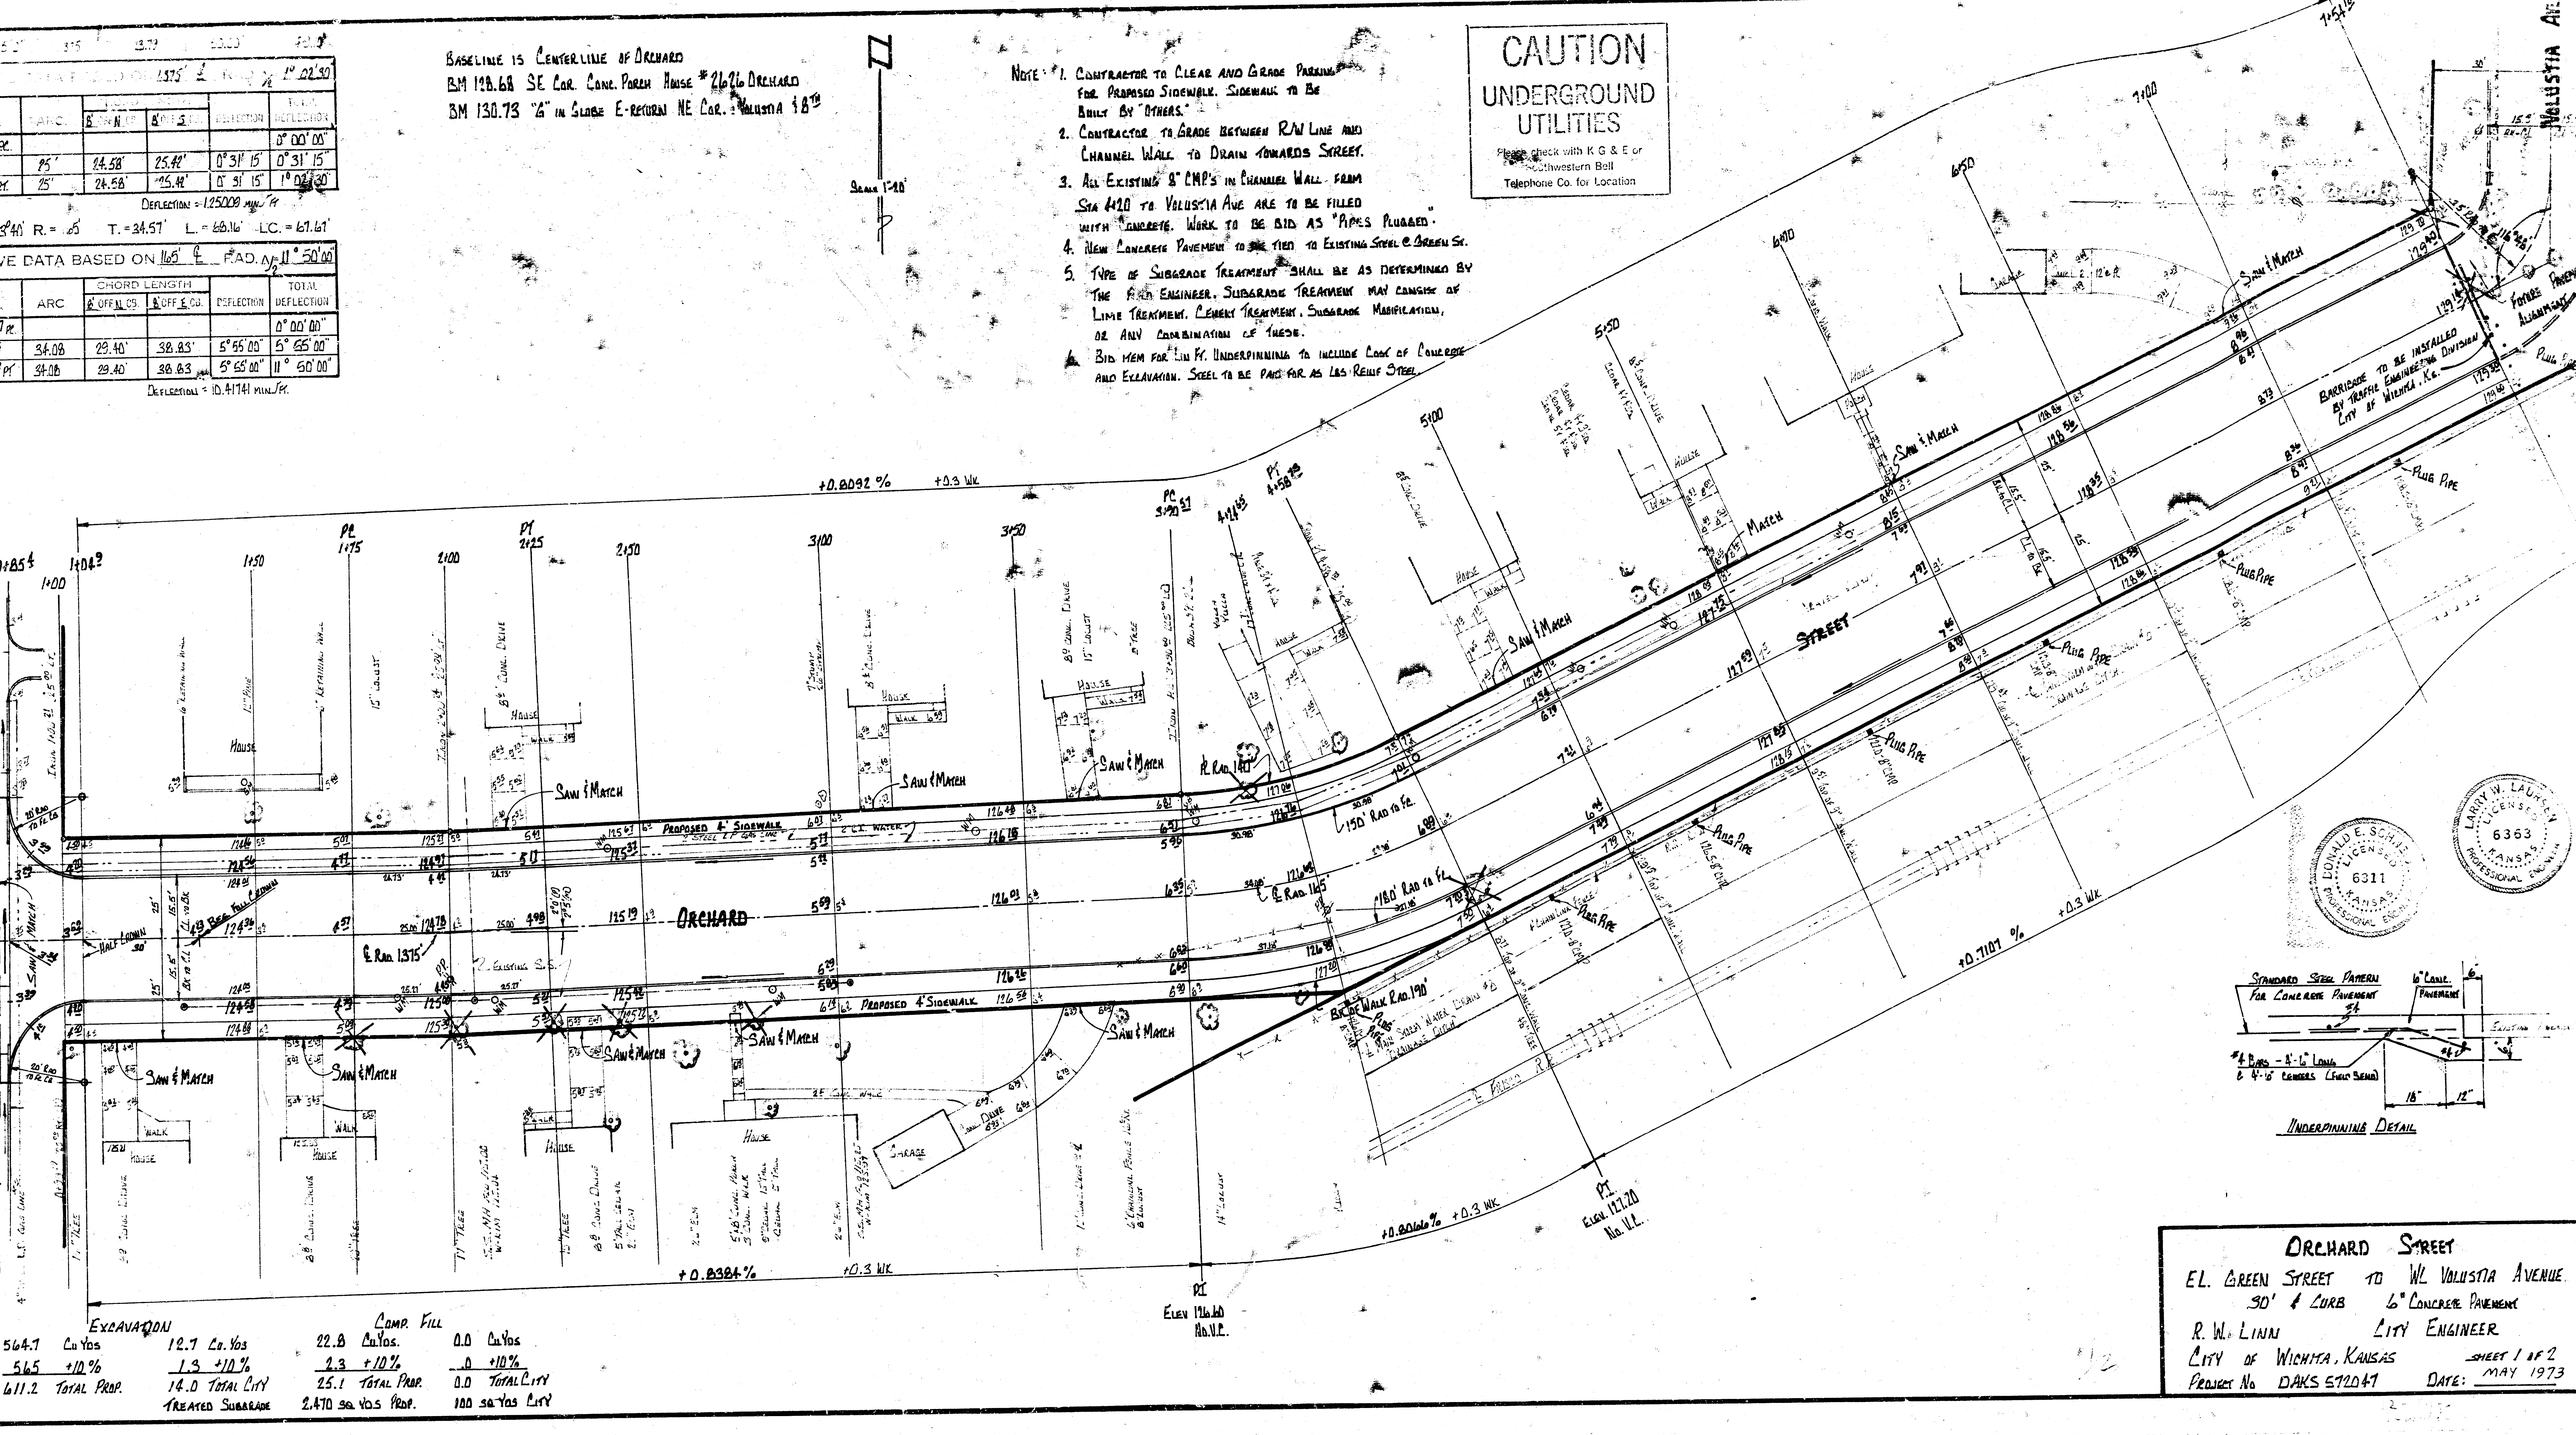

STANDARD STEEL PATTERN FOR CONCRETE PAVEMENT
#4 BARS - 2'-6" LONG @ 4'-6" CENTERS (FIELD BEND)
6" CONC. PAVEMENT
18" 12"
UNDERPINNING DETAIL

EXCAVATION
564.7 Cu Yds
56.5 +10%
621.2 TOTAL PROP.
12.7 Cu Yds
1.3 +10%
14.0 TOTAL CUT
TREATED SUBGRADE
2,470 SQ YDS PROP.

COMP. FILL
22.8 Cu Yds.
2.3 +10%
25.1 TOTAL PROP.
0.0 Cu Yds
0.0 +10%
0.0 TOTAL CUT
100 SQ YDS CUT

DONALD E. SCHILE LICENSED 6311 KANSAS PROFESSIONAL ENGINEER

LARRY W. LAUREN LICENSED 6363 KANSAS PROFESSIONAL ENGINEER

ORCHARD STREET

E. L. GREEN STREET TO W. L. VALUSTA AVENUE
30' B-B CURB 6" CONCRETE PAVEMENT
R. W. LINN CITY ENGINEER
CITY OF WICHITA, KANSAS SHEET 1 OF 2
PROJECT NO. DAKS 5702-01 DATE: MAY 1973