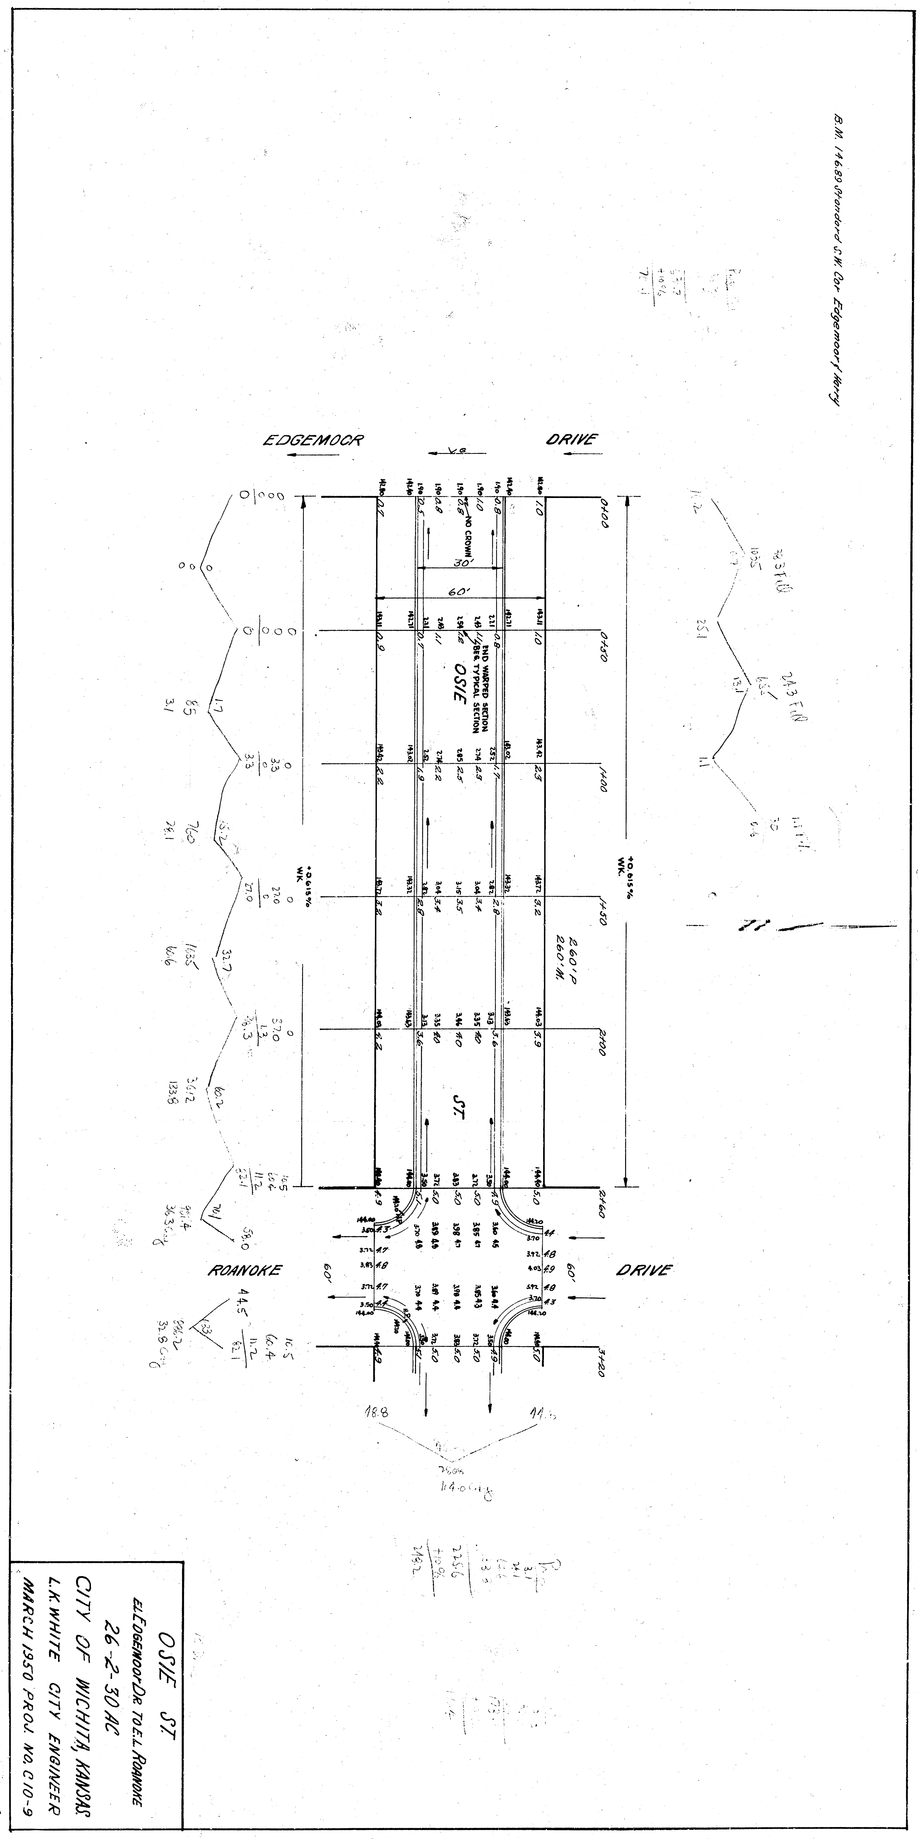

OSYE ST
EL EDGEMOOR DR. TO E.L. ROANOKE
26-2-30 AC
CITY OF WICHITA, KANSAS
L.K. WHITE CITY ENGINEER
MARCH 1950 PROJ. NO. C10-9