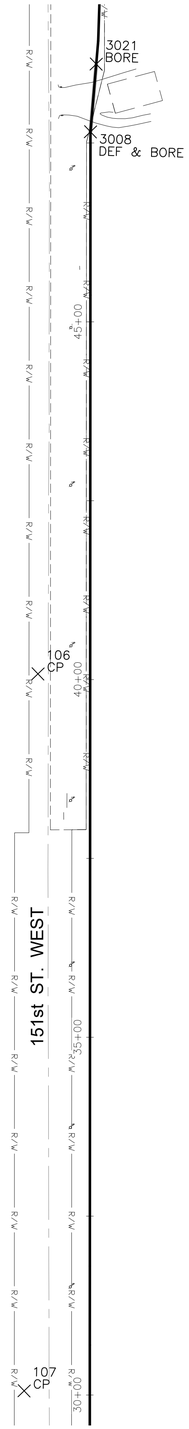

WATER POINTS			
Point #	Northing	Easting	Desc.
3008	1703180.18	1596762.64	DEF & BORE
3021	1703274.99	1596768.65	BORE

CONTROL POINTS			
Point #	Northing	Easting	Desc.
106	1702421.13	1596705.78	CP
107	1701418.84	1596708.29	CP

N

SCALE: 1" = 100'
0 100 200

EVERY ATTEMPT HAS BEEN MADE TO INSURE ALL COORDINATE VALUES SHOWN ARE AN ACCURATE AND TRUE REPRESENTATION OF THE CURRENT PLANS. ALL VALUES ARE TO BE CONFIRMED WITH THE FINAL SIGNED PLAN SET BEFORE USE.

MKEC
Wichita, KS • 316.684.9600

AJK JOSEPH KOSTA
LICENSED
29916
7-28-25
KANSAS
PROFESSIONAL ENGINEER

WATER EXTENSION PLANS FOR

ASCENSION VIA CHRISTI ST TERESA

WICHITA, KS

BUBBLE MAP
(2 OF 4)

PROJECT NO.
448-2020-033964

SCALE
1" = 100'

DRAWN	DESIGNED	CHECKED
AJK	AJK	DFL

NO.	REVISION	DATE
0	ISSUED FOR CONSTRUCTION	07/28/25

SHEET NO.
CU115-W
15 OF 24

©2025 MKEC ENGINEERING, INC. ALL RIGHTS RESERVED WWW.MKEC.COM THESE DRAWINGS AND THEIR CONTENTS, INCLUDING, BUT NOT LIMITED TO, ALL CONCEPTS, DESIGNS, & IDEAS ARE THE EXCLUSIVE PROPERTY OF MKEC ENGINEERING, INC. (MKEC), AND MAY NOT BE USED OR REPRODUCED IN ANY WAY WITHOUT THE EXPRESS CONSENT OF MKEC.

J:\PROJECTS\2021210101\0675_COV_WM EXT. FOR VIA CHRISTI ST THER (US)\00 210675 CAD\SHTS\05 CIV\LWTR\21675-05-3501.DWG

PLOTTED: Monday, July 28, 2025 @ 09:00AM