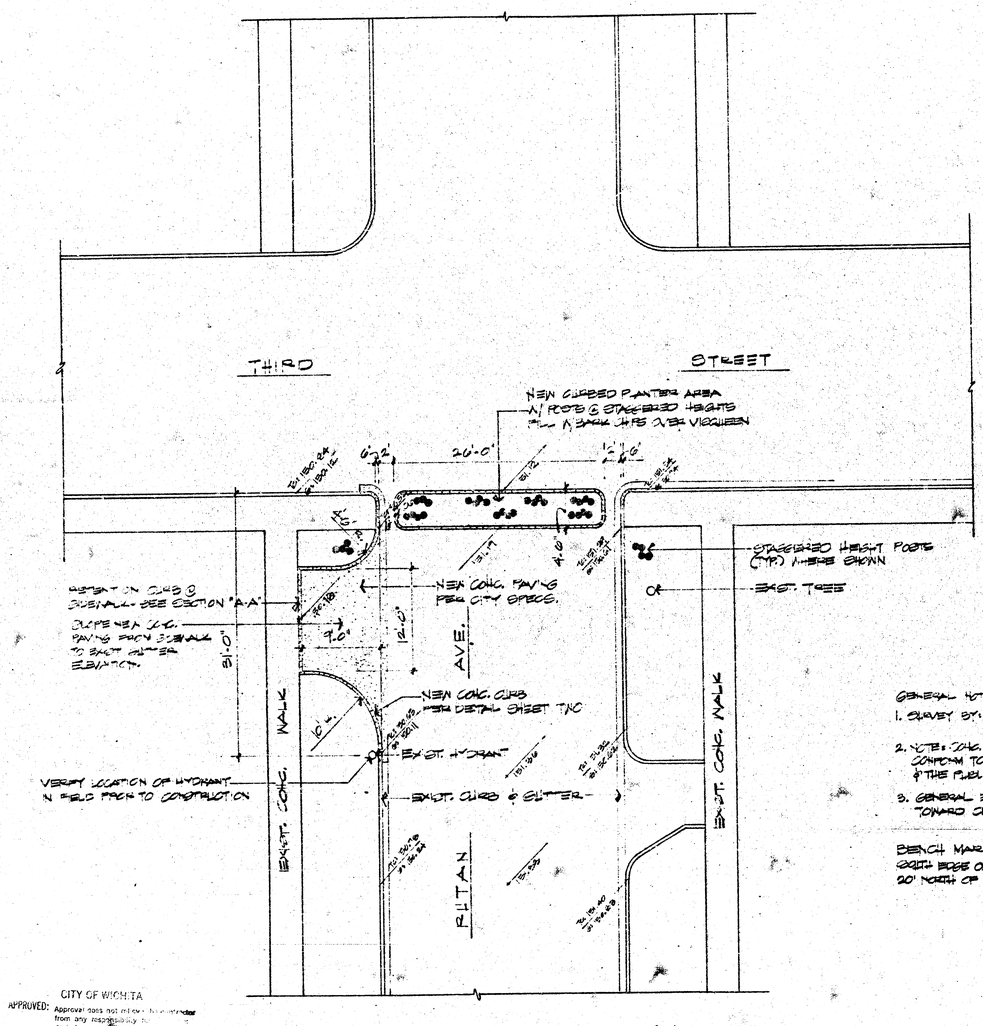

SCALE: 1/8" = 1'-0"

GENERAL NOTES:

1. SURVEY BY: T.L. DANIEL R.L.S. NICHITA, KANSAS
2. NOTE: CONC. PAVING & ALL RELATED CONSTRUCTION SHALL CONFORM TO ALL SPECIFICATIONS OF CITY OF NICHITA, KANSAS & THE PUBLIC WORKS DEPT. OF CITY OF NICHITA, KANSAS
3. GENERAL EXIST. FLOW OF STORM RUN-OFF IS TO NORTH TOWARD CENTRAL, & WEST TO HILLSIDE

BENCH MARK:
EAST EDGE OF MANHOLE RING, 150' WEST & 20' NORTH OF N.W. CORNER 3RD & RITAN.
ELEV: 147.70'

CITY OF NICHITA

APPROVED: Approval does not relieve [illegible] from any responsibility for deviations [illegible] ments or for any violations of [illegible] equipment, or ordinances.

Date: 3-13-81

Engineering Div.

NOTE TO CONTRACTOR

This project will be constructed under the supervision of the CITY ENGINEER and conforming to the SPECIFICATIONS of the CITY OF NICHITA. The CONTRACTOR will reimburse the City of Nichita for all cost of engineering, inspection.

"RITAN DIVERTER" THIRD @ RITAN NICHITA, KANSAS

3-1-81 DRAWN BY: CHECKED BY: Jon Edelman

REVISED: 3-10-81

Jon Edelman

1/2

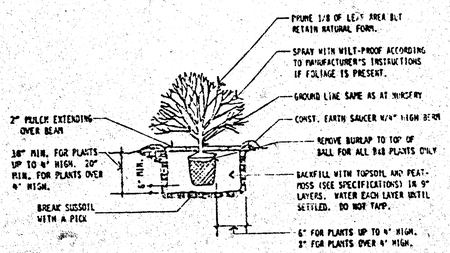

SHRUB PLANTING DETAIL

FOR BALL & BURLAP & CONTAINER PLANTS

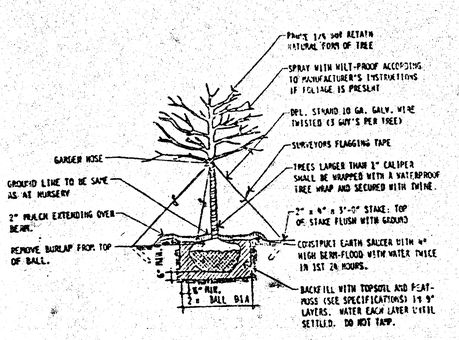

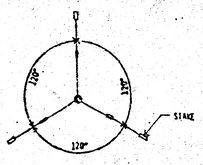

TREE PLANTING DETAIL

APPROVED: CITY OF WICHITA
Approval does not relieve the contractor from any responsibility for errors or deviations from the requirements of the engineering plans and specifications.
Date: 5-13-81
Engineering Co.

NOTE TO CONTRACTOR
This project will be constructed under the supervision of the CITY ENGINEER and conforming to the SPECIFICATIONS of the CITY OF WICHITA. The Contractor will contact the City of Wichita [illegible] for scheduling.

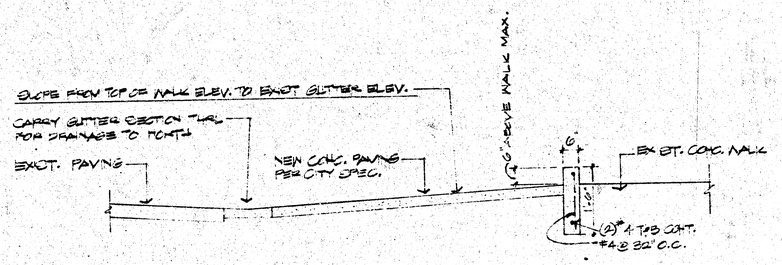

SECTION THRU TURN AROUND N.T.S.

SECTION "A-A"

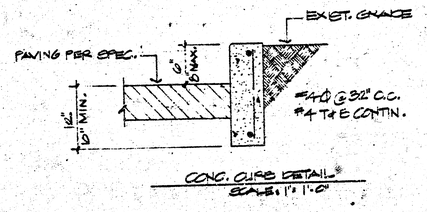

CONC. CURB DETAIL
SCALE: 1" = 1'-0"

"DETAILS" FOR DIVERTER THROUGH WICHITA, KANSAS

REV: 3-10-81

Jon Edelman 2/2