BM - 11973 - 1/2" ø Bridge Spk. N.S. Bell Pole SE Cor 13th & St. Clair
12. 0' SE Cor Conc. Step S. Side School Hse @ 15th & St. Clair

Stationing On ℄

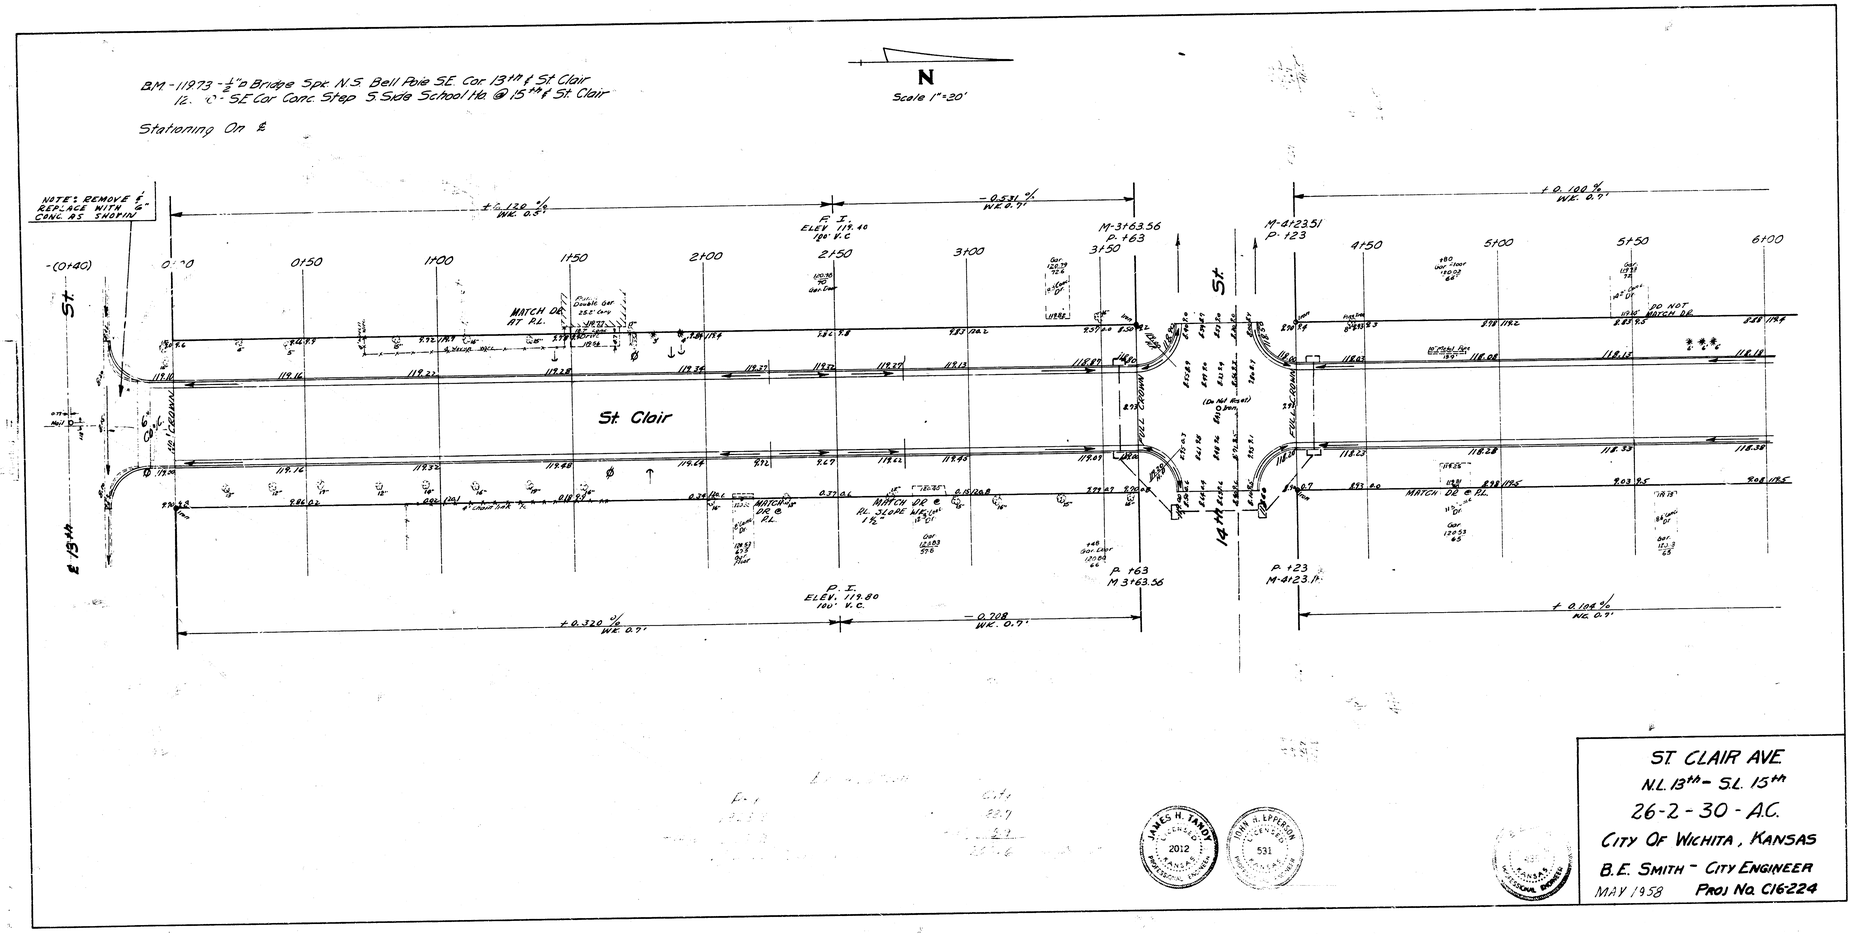

ST. CLAIR AVE.
N.L. 13th - S.L. 15th
26-2-30 - A.C.
CITY OF WICHITA, KANSAS
B.E. SMITH - CITY ENGINEER
MAY 1958 PROJ. NO. C16-224

JAMES H. TANDY LICENSED 2012 KANSAS PROFESSIONAL ENGINEER

JOHN G. LEPPERSON LICENSED 531 KANSAS PROFESSIONAL ENGINEER

KANSAS PROFESSIONAL ENGINEER

(12)

B.M. - 12070 - SE Cor. 1st Conc. Step S Side School Ho. @ 15th & St. Clair
Stationing on ℄

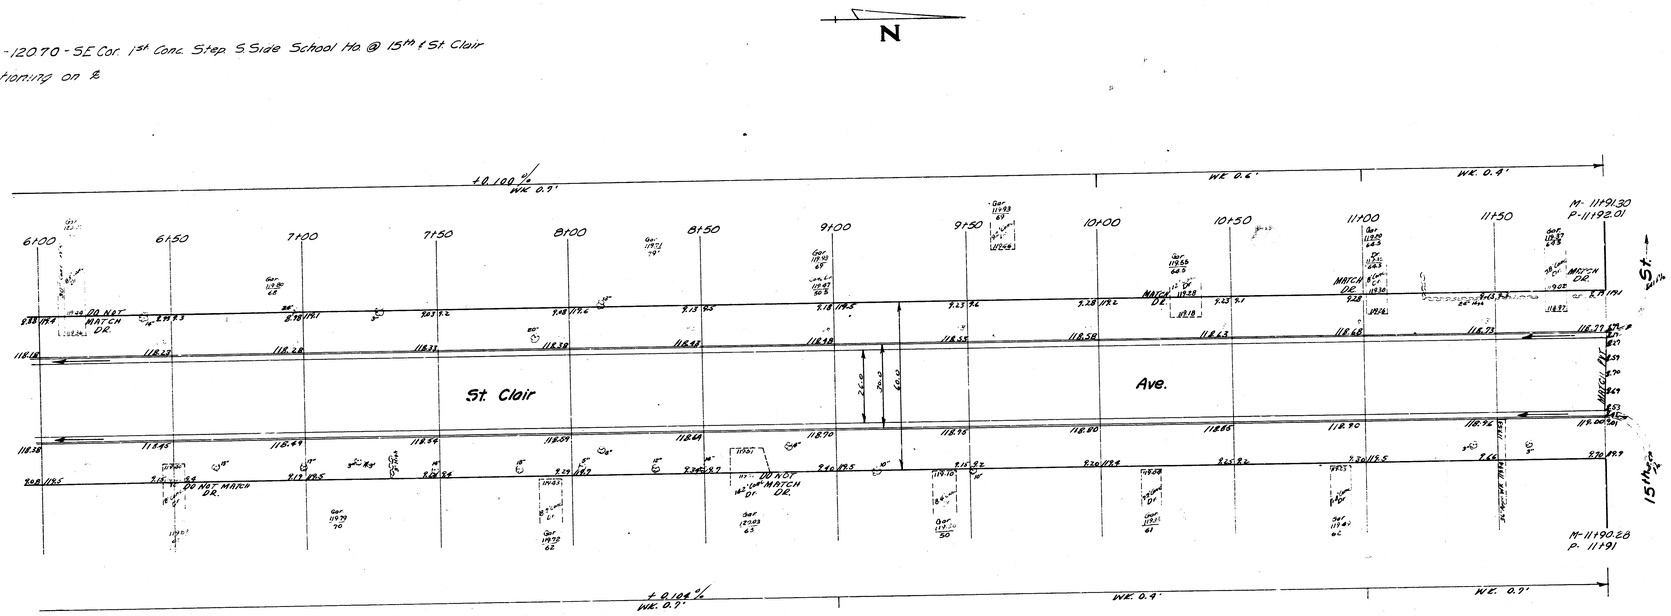

St. Clair Ave.
Proj. No. C16-224