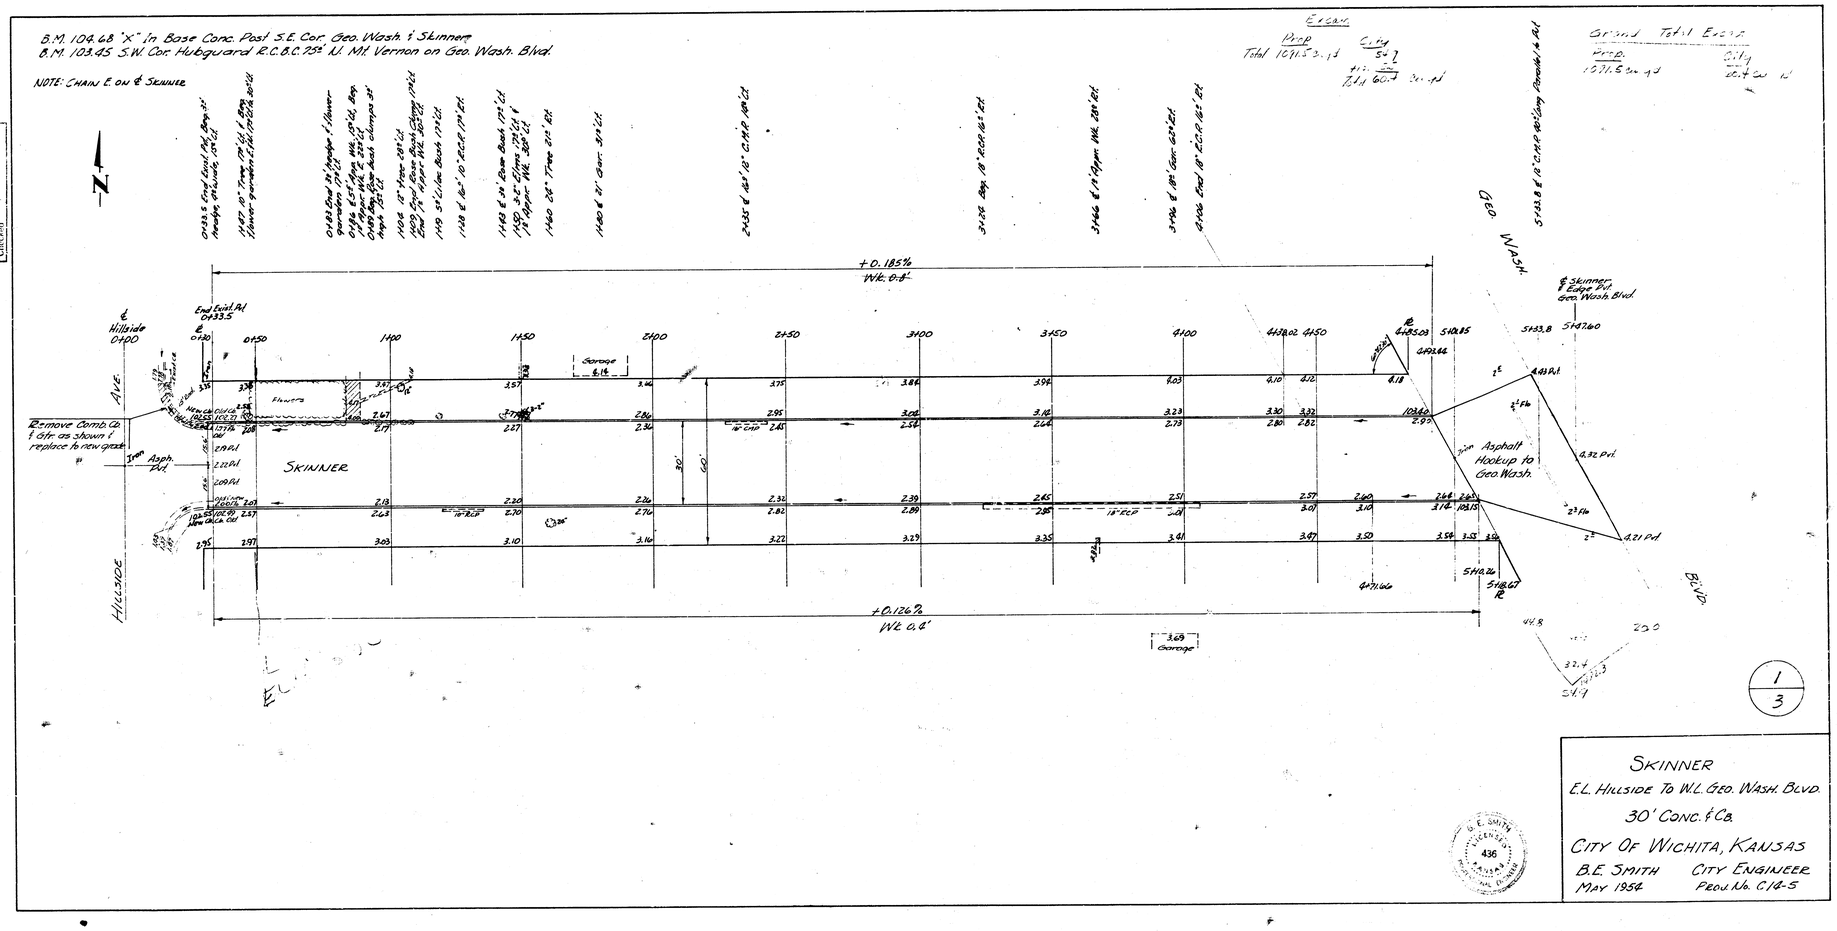

1/3

SKINNER
E.L. HILLSIDE TO W.L. GEO. WASH. BLVD.
30' CONC. & CB.
CITY OF WICHITA, KANSAS
B.E. SMITH — CITY ENGINEER
MAY 1954 — PROJ. NO. C-12-5

B. E. SMITH LICENSED 436 KANSAS