BM: 125.146 Standard SE cor. 17th & Sheridan

BM: 127.20 NW cor. lower step Ho# 1860 Sheridan - SE cor. Sheridan & 18th.

NOTICE TO CONTRACTOR

All entrance pipes are to be disposed of in accordance with instructions of the City Dirt Checker.

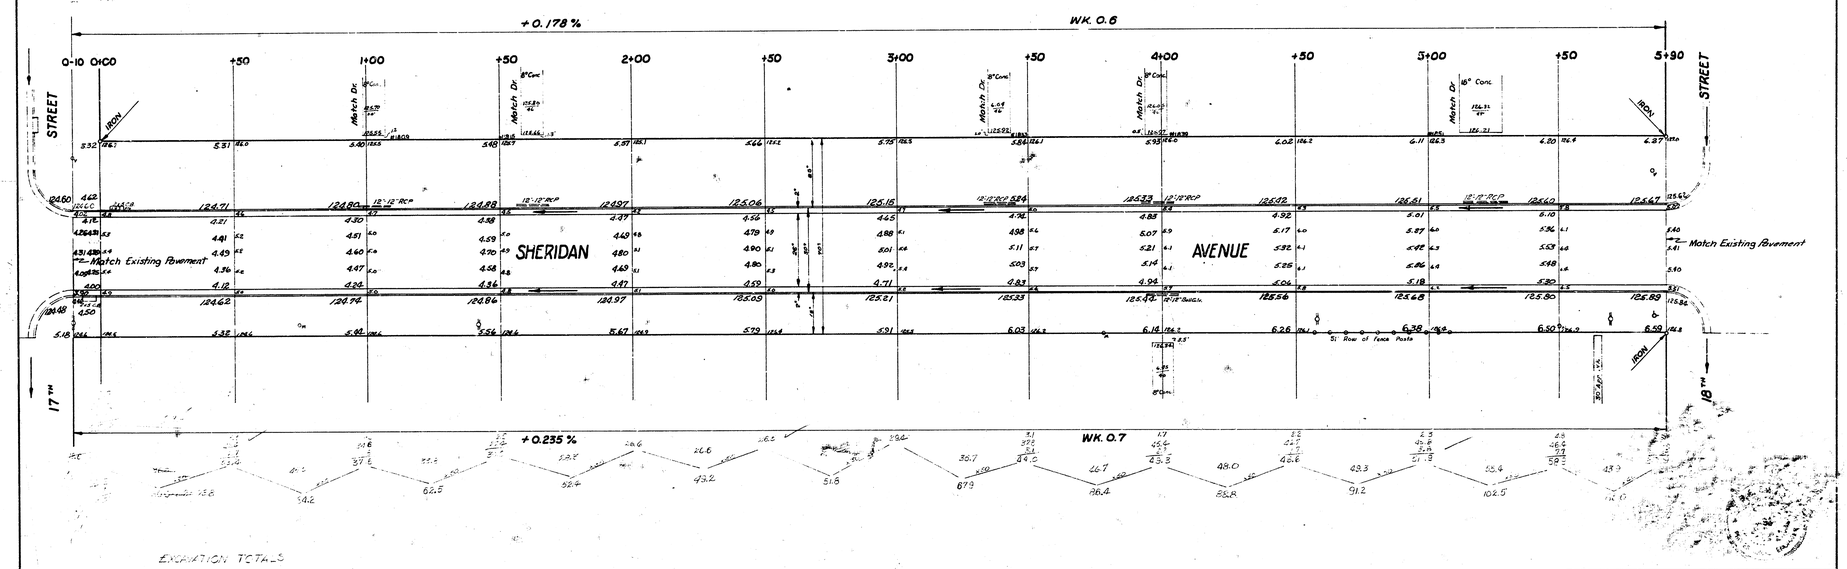

EXCAVATION TOTALS

PROPERTY	CITY
20.7	6.2
2.6	6
Total 50.3 Cu yds	Total 68 Cu yds

JAMES H. TANDY
LICENSED
2012
KANSAS
PROFESSIONAL ENGINEER

SHERIDAN AVENUE

NL 17th St. to SL 18th St.

26-2-30 AC.

CITY OF WICHITA, KANSAS

B. E. SMITH — CITY ENGINEER.

PROJ. NO. C17-72.