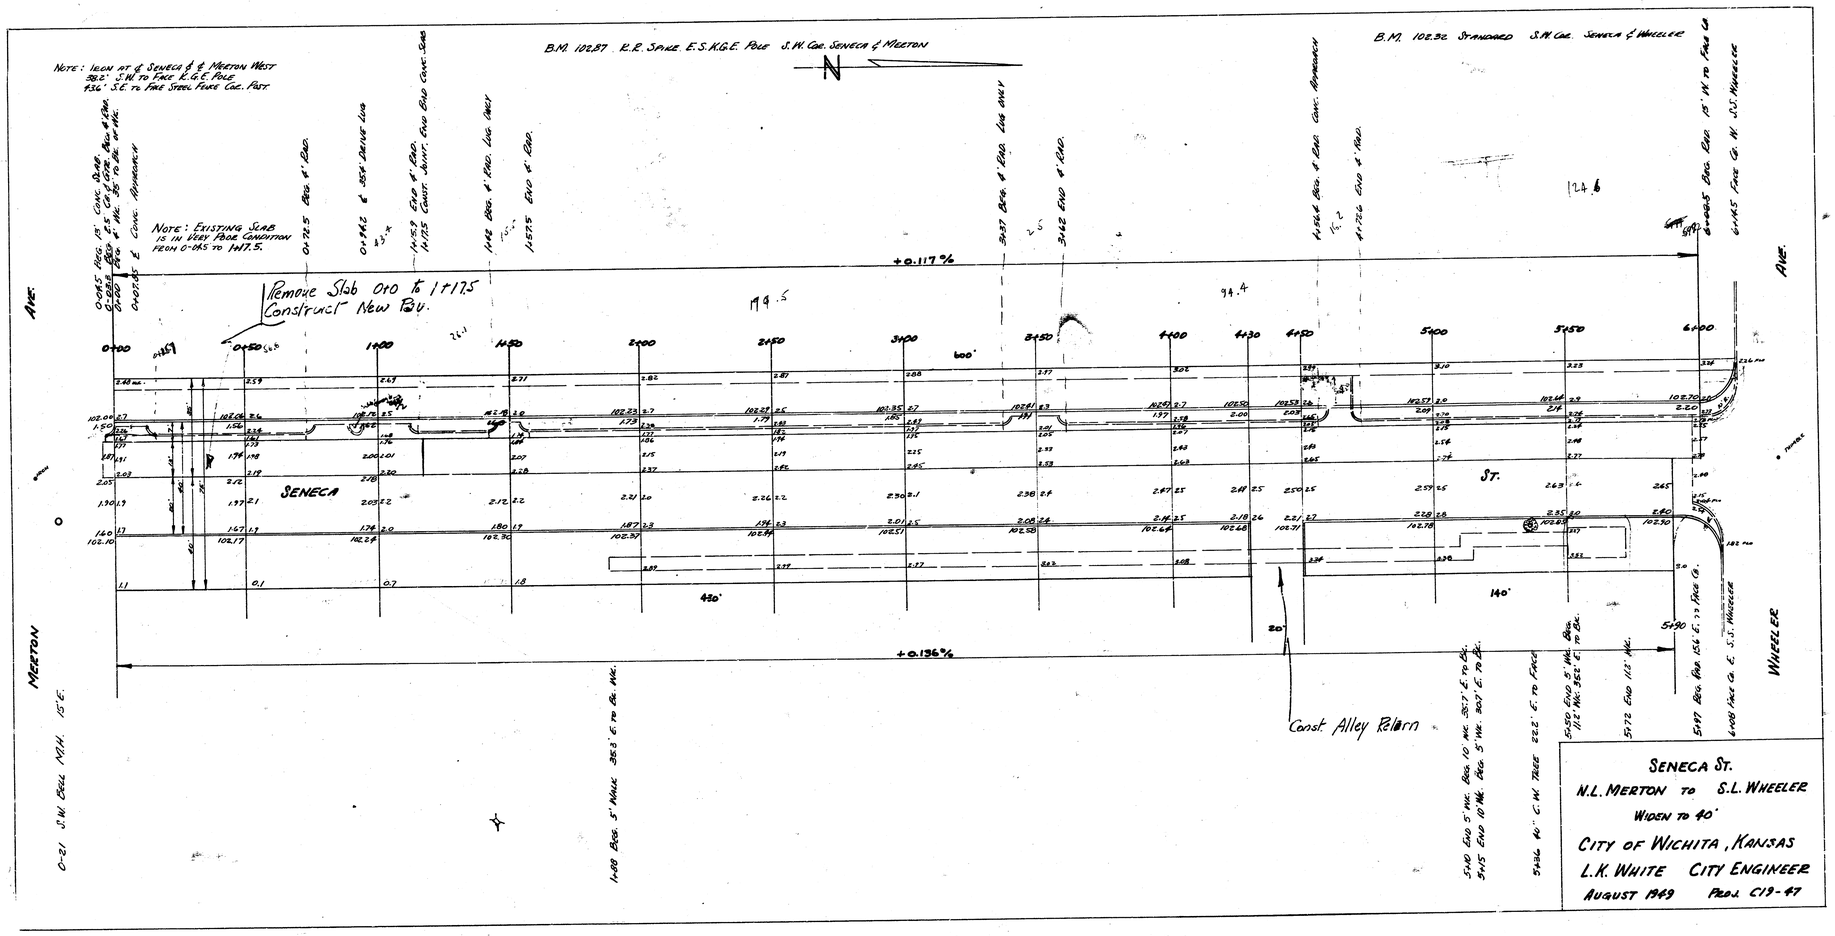

SENECA ST.
N.L. MERTON TO S.L. WHEELER
WIDEN TO 40'
CITY OF WICHITA, KANSAS
L.K. WHITE CITY ENGINEER
AUGUST 1949 PROJ. C19-47