BM = 111.28 – CITY STANDARD 26.7' N. & 31.2' E. OF INTERSECTION OF ℄'S MAPLE & MERIDIAN.
BM = 113.46 – S. E. CORNER CONC. PORCH OF HOUSE NO. 429, N.W. CORNER SEDGWICK & MENTOR.

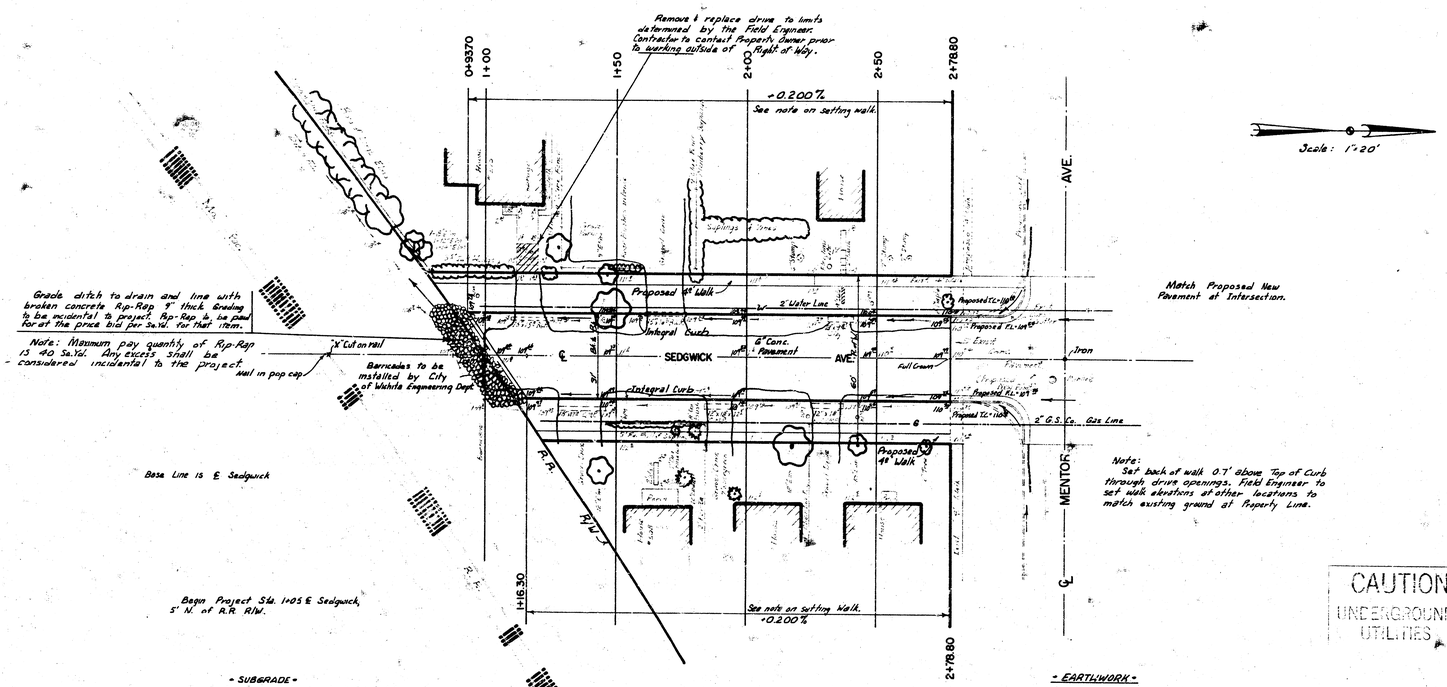

- SUBGRADE -
Type of subgrade treatment shall be determined by the Field Engineer. Subgrade treatment shall consist of Lime Treatment, Cement Treatment, Subgrade Modification or any combination of these.

- SIDEWALK -
Grade parking and clear R/W for proposed sidewalk. Sidewalk by "Others."

- EARTHWORK -

Excavation:	418 C.Y.
10%:	42 C.Y.
Total:	460 C.Y.

CAUTION
UNDERGROUND UTILITIES

DONALD E. SCHMIDT
LICENSED
6311
KANSAS
PROFESSIONAL ENGINEER

SEDGWICK AVE.
N. L. MO. PAC. R.R. R/W TO S.L. MENTOR
6" CONC. — 30' CURB
CITY OF WICHITA, KANSAS
R.W. LINN — CITY ENGINEER
DATE: OCT.-1973 PROJ. NO. DAKS573077

16