B.M. 1156 M in Mueller F. Hyd. N.W. Cor. Meridian & Walker
B.M. 108.95 S.E. Cor. Conc. Pole. No. 2840E Walker

Stationing on ℄

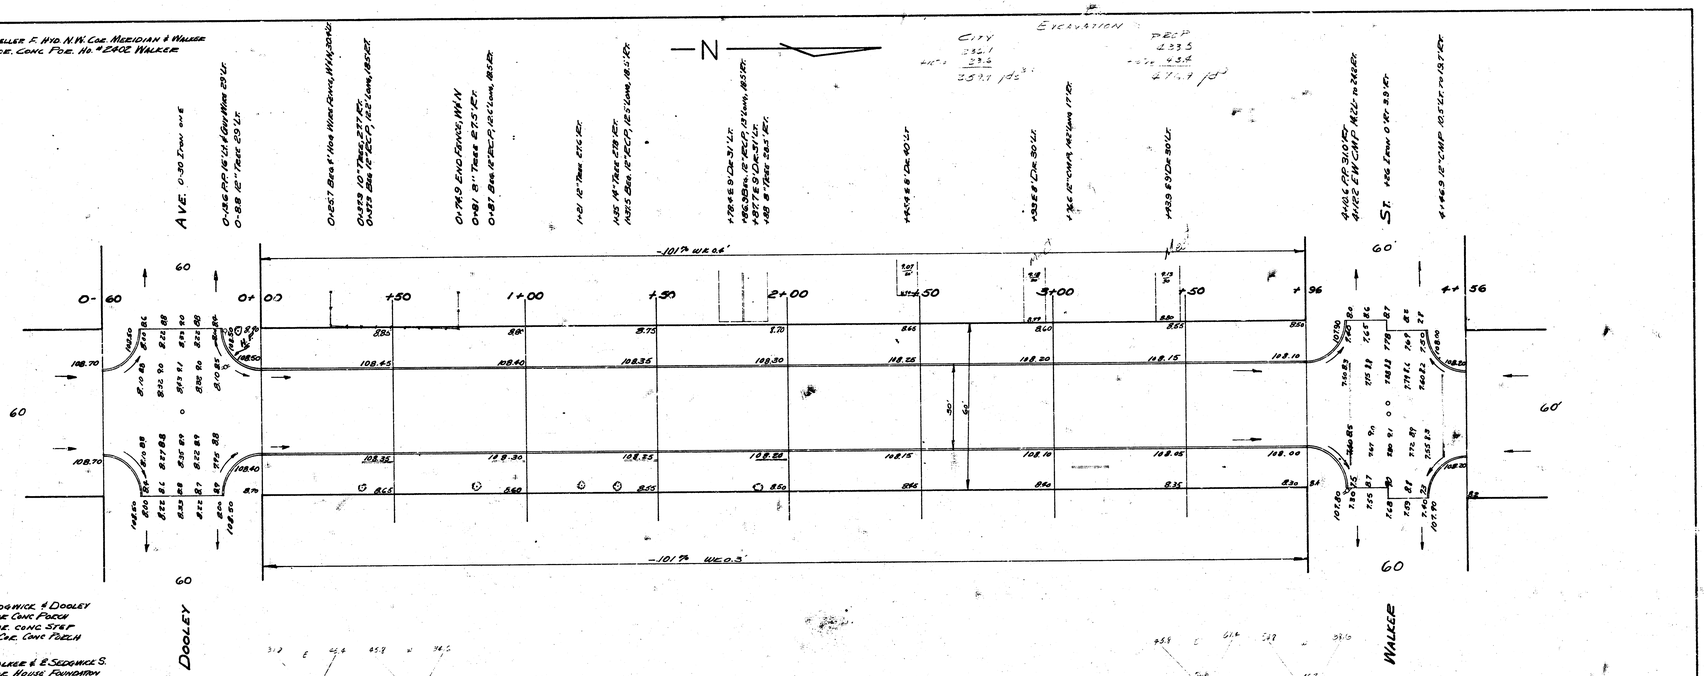

Ties to iron ℄ Sedgwick & Dooley
61.06 NW to SE Cor. Conc. Porch
70.24 NE to SW Cor. Conc. Step
74.12 SW to NE Cor. Conc. Porch

Ties to Iron ℄ Walker & ℄ Sedgwick S.
65.44 NW to SE Cor. House Foundation
75.35 NE to SW Cor. House Foundation
49.88 SE to 60" Spike SW side 8" Tree
3.86 E to Iron ℄ Sedgwick

Ties to Iron ℄ Walker & ℄ Sedgwick N
67.62 NW to SE Cor. House Foundation
72.91 NE to SW Cor. House Foundation
47.15 SE to 60" Spike SW Side 8" Tree
3.86 to iron ℄ Sedgwick S

B. E. Smith Licensed 436 Kansas Professional Engineer

1/2

SEDGWICK

S.L. Dooley to N.L. Walker

30' Concrete & Curb

City of Wichita

B.E. Smith — City Engineer

May 1953 — Prov. C13-31