B.M. 97.605 U.S.G.S. SW. COR. 31ST & MERIDIAN
B.M. 96.93 R.R. SPIKE P.P. N.E. COR. 31ST & ST. CLAIR
BASE LINE ON ℄

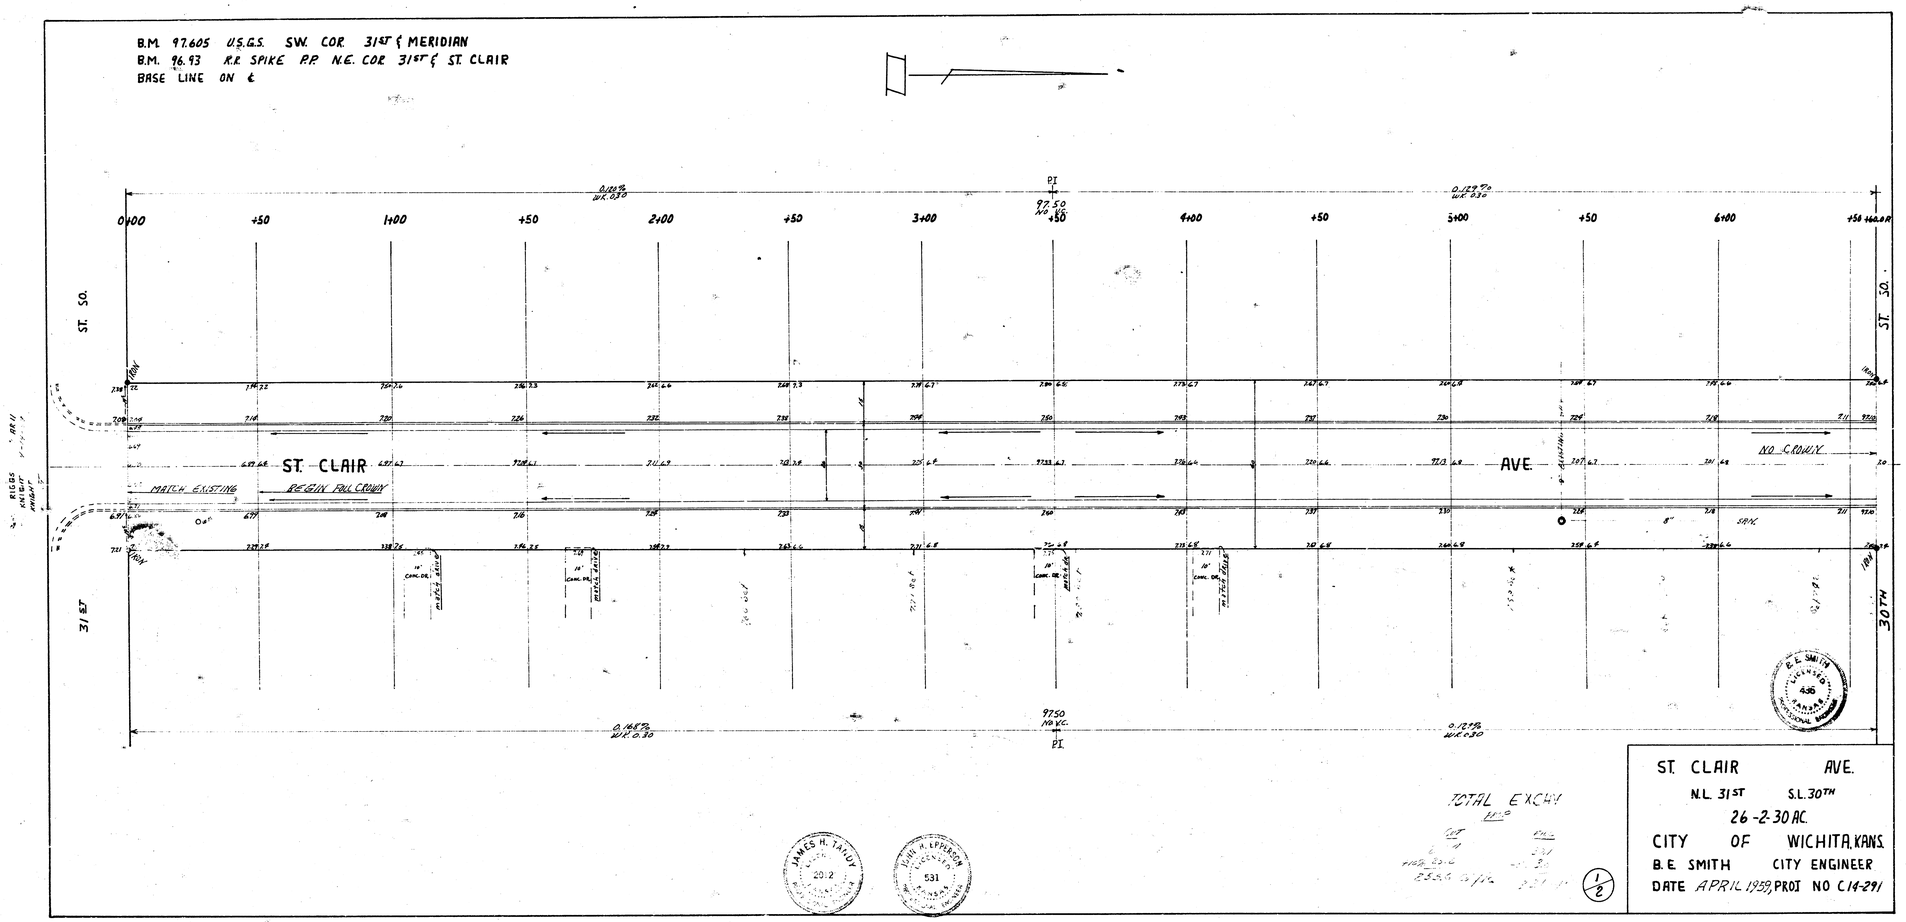

TOTAL EXCAV.

CUT	FILL
[illegible]	[illegible]
[illegible]	[illegible]
[illegible]	[illegible]

1/2

ST. CLAIR AVE.
N.L. 31ST S.L. 30TH
26-2-30 AC.
CITY OF WICHITA, KANS.
B. E. SMITH CITY ENGINEER
DATE APRIL 1959, PROJ NO C14-291