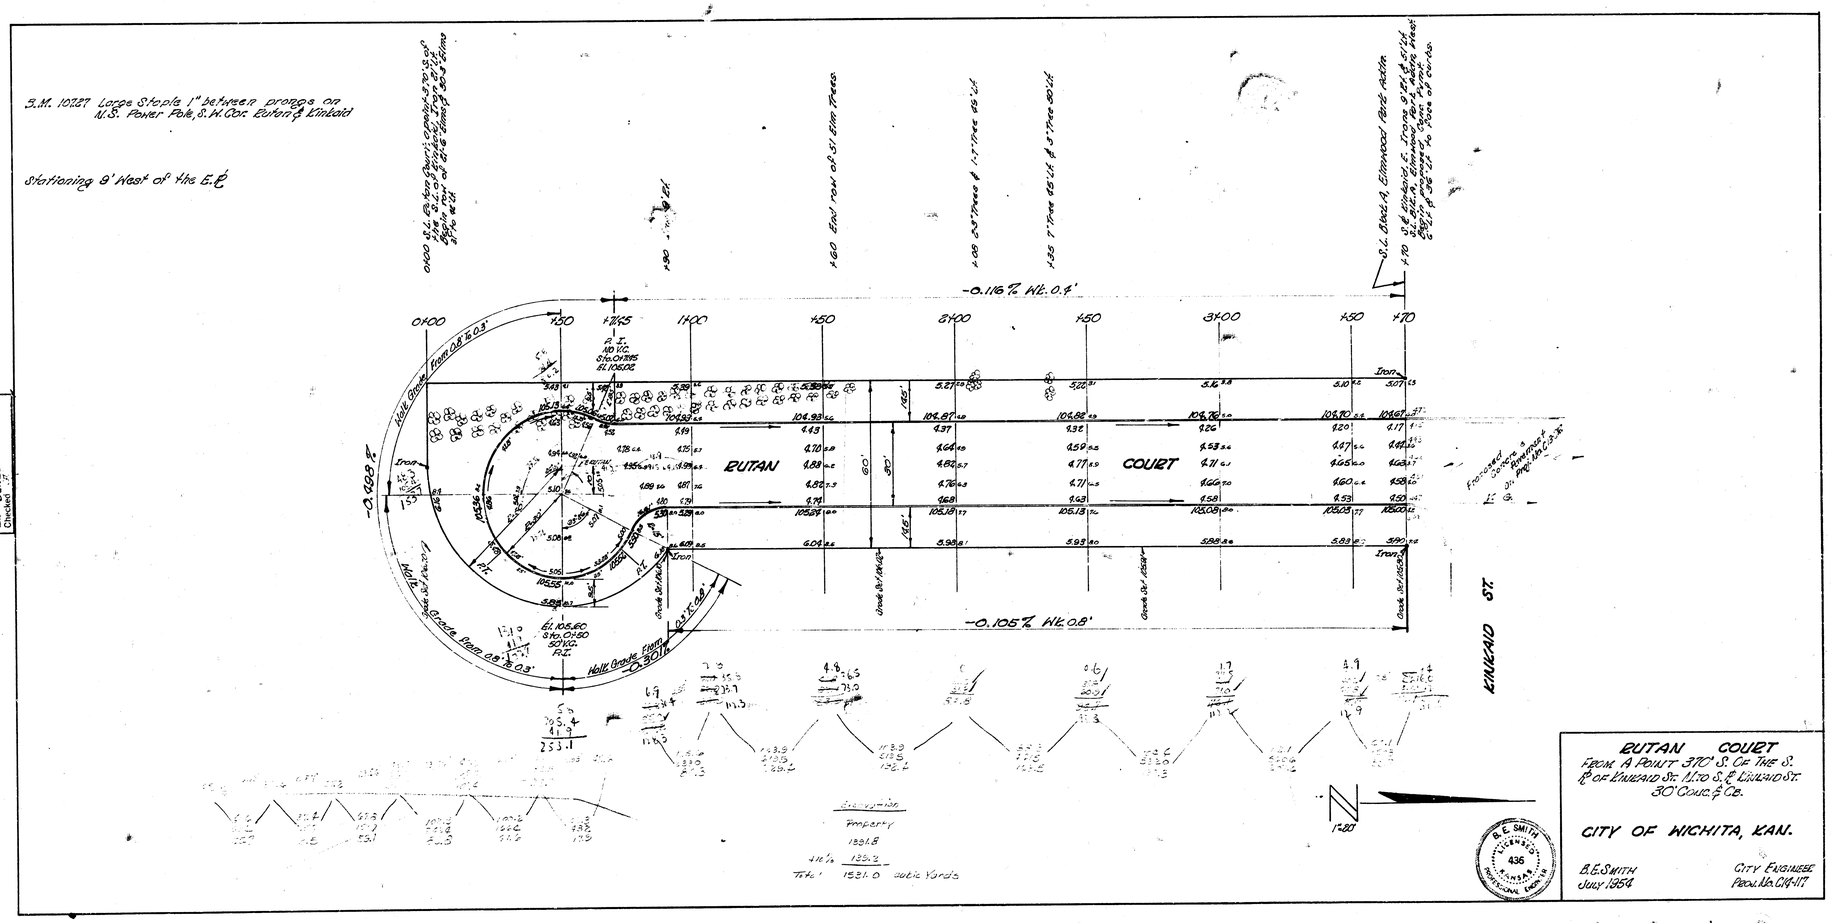
S.M. 10287 Large Staple 1" between prongs on N.S. Power Pole, S.W. Cor. Rutan & Linkaid
Stationing 9' West of the E.P.
0+00 S.L. @ Top Curb; Grade=+2.73% or 2.7' in 100' Elev. of S.L. of Rutan at Linkaid 2.7' in 100' Elev. of S.L. Linkaid 0+70 W.C.
1+80 End Top of Sta. Thru
1+08 D.P. Thru @ 1.1' Thru 95'±
1+35 1' Thru 85'±
0+70 W.C. Stand. Elmwood Park Addn.
-0.116% Wt. 0.4'
0+00
1+50
1+77.45
P.I. 10 V.C. 0+60.04395 El. 106.02
1+00
4+50
8+00
4+50
3+00
4+50
4+70
Iron
RUTAN
COURT
60'
30'
-0.108%
Hold Grade From 0.8' to 0.3'
Hold Grade From 0.3' to 0.3'
Hold Grade From -0.301%
El. 105.60 Sta. 0+50 50' V.C. P.C.
-0.105% Wt. 0.8'
Grade Sh. 104.62'
Grade Sh. 104.62'
Grade Sh. 105.87'
Grade Sh. 105.87'
Grade Sh. 105.03'
Grade Sh. 105.03'
Proposed 30" Hardwood Fence
KINKAID ST.
Excavation
Property
1881.8
41½% 780.2
Total 1581.0 Cubic Yards
1"=20'
B. E. SMITH
LICENSED
436
KANSAS
PROFESSIONAL ENGINEER
RUTAN COURT
FROM A POINT 370' S. OF THE S. R. OF KINKAID ST. N. TO S. R. OF KINKAID ST.
30' CONC. & CB.
CITY OF WICHITA, KAN.
B.E. SMITH
JULY 1954
CITY ENGINEER
PROJ. NO. CR-117
Survey Book
Plan Book
Exc. Book
Checked