B.M. = 124.52 - Std. N.W. Corner Central & Ann's.
B.M. = 124.54 - S.E. Corner Porch 703 N. Young.
B.M. = 125.58 - S.E. Corner Porch 737 N. Young.
B.M. = 124.53 - S.W. Corner Porch 768 N. Young.

Scale: 1" = 20'

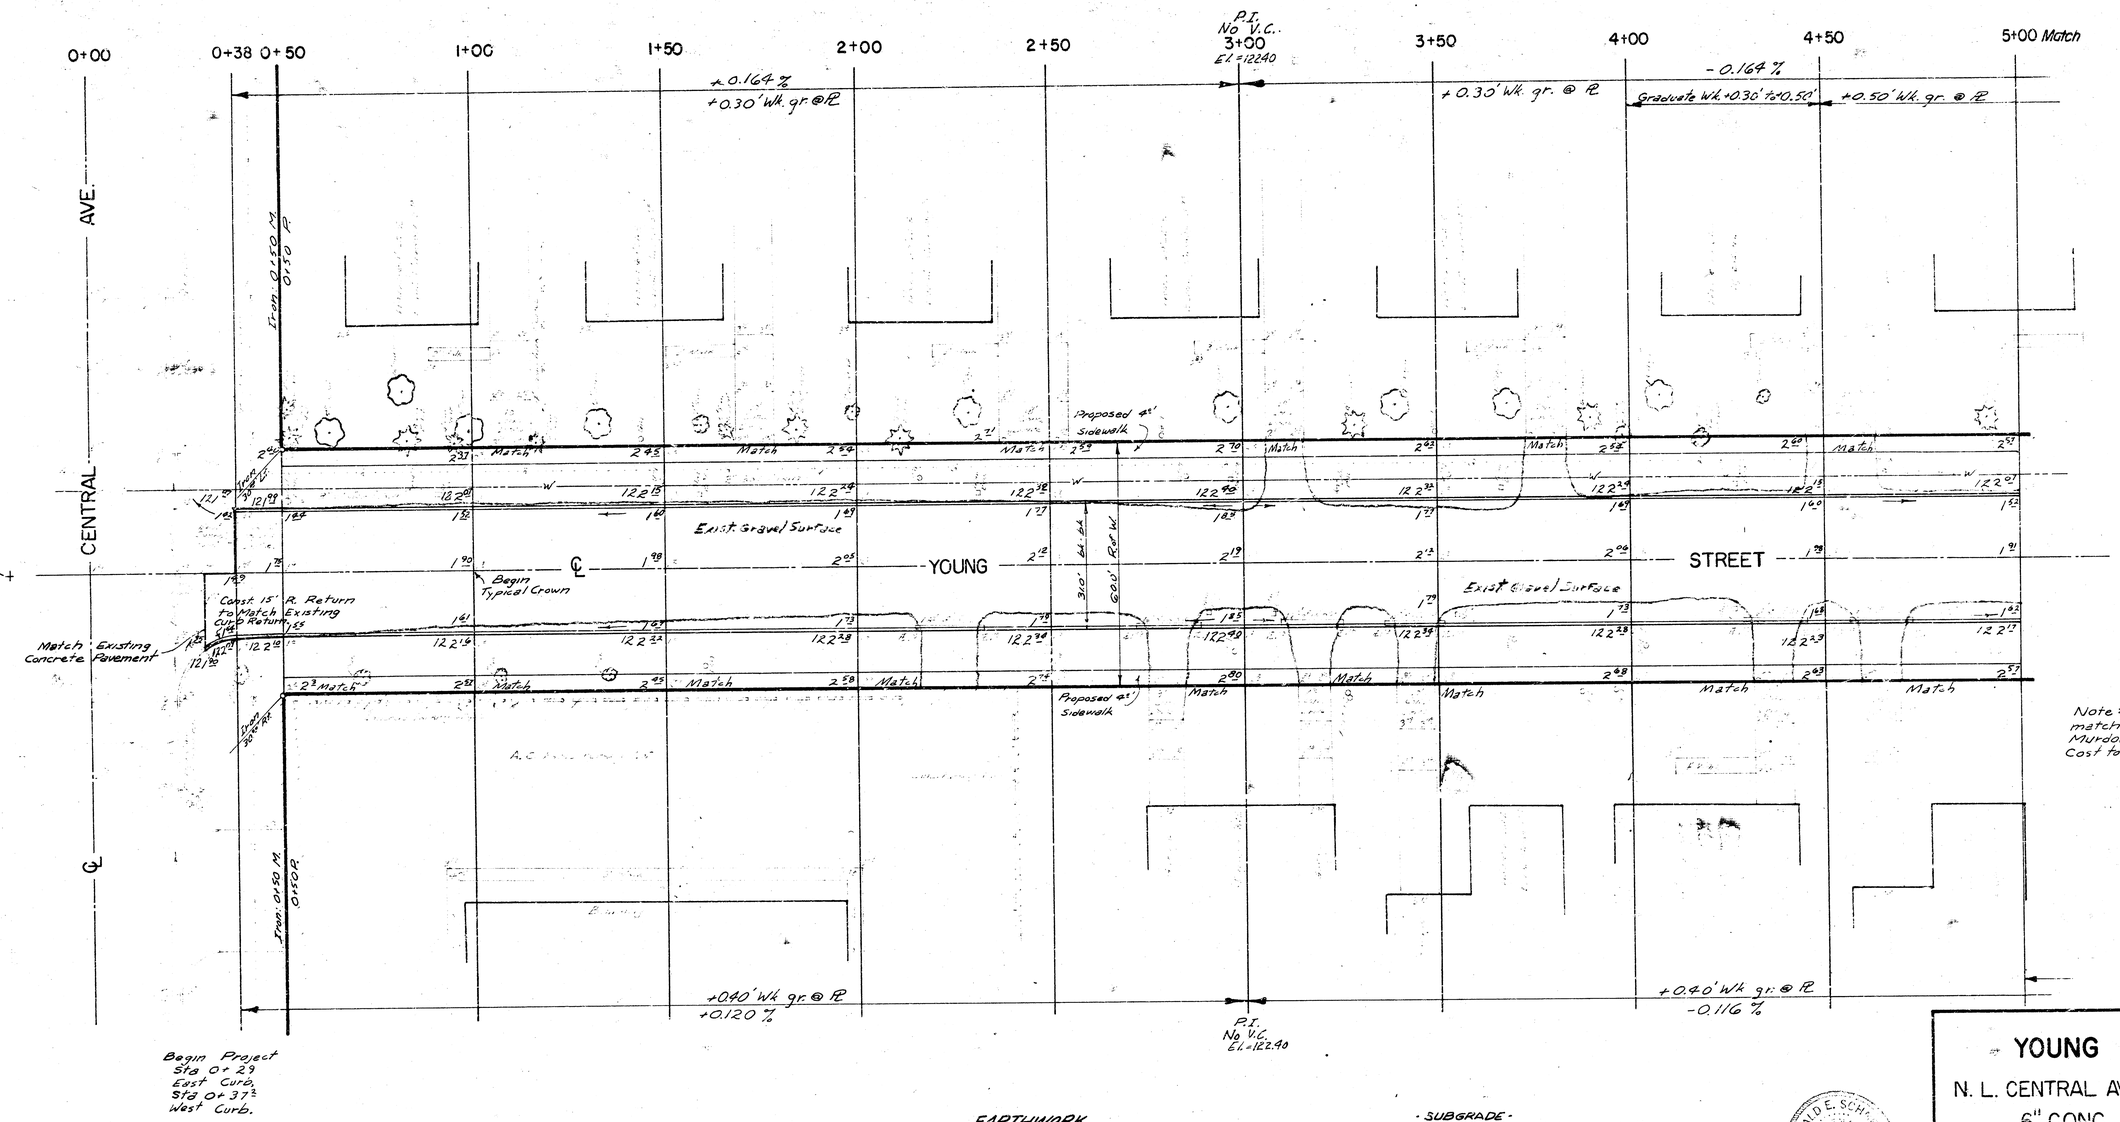

Note: Grade Hook-Ups to match and drain at Elm St., Murdock Ave. and 8th. St. Cost to be incidental to Project.

℄ = ℄ Young

EARTHWORK

	City	Property
Excavation:	412.8 C.Y.	3,565.8 C.Y.
+10%	41.3 C.Y.	356.6 C.Y.
Total	454.1 C.Y.	3,922.4 C.Y.

- SUBGRADE -

Type of subgrade treatment shall be determined by the field engineer. Subgrade treatment may consist of lime treatment, cement treatment, subgrade modification or any combination of these.

- SIDEWALK -

Grade parking and clear R. of W. for proposed sidewalk. Compact fill in walk area. Walk by "Others."

DONALD E. SCHWARTZ
No. 5311
REGISTERED PROFESSIONAL ENGINEER
STATE OF KANSAS

YOUNG STREET

N. L. CENTRAL AVE. TO S. L. 9Th. ST.

6" CONC. - 30' CURB

CITY OF WICHITA, KANSAS

R. W. LINN — CITY ENGINEER

DATE MAR. 1974 PROJ. No. DAKS 573024

1/11

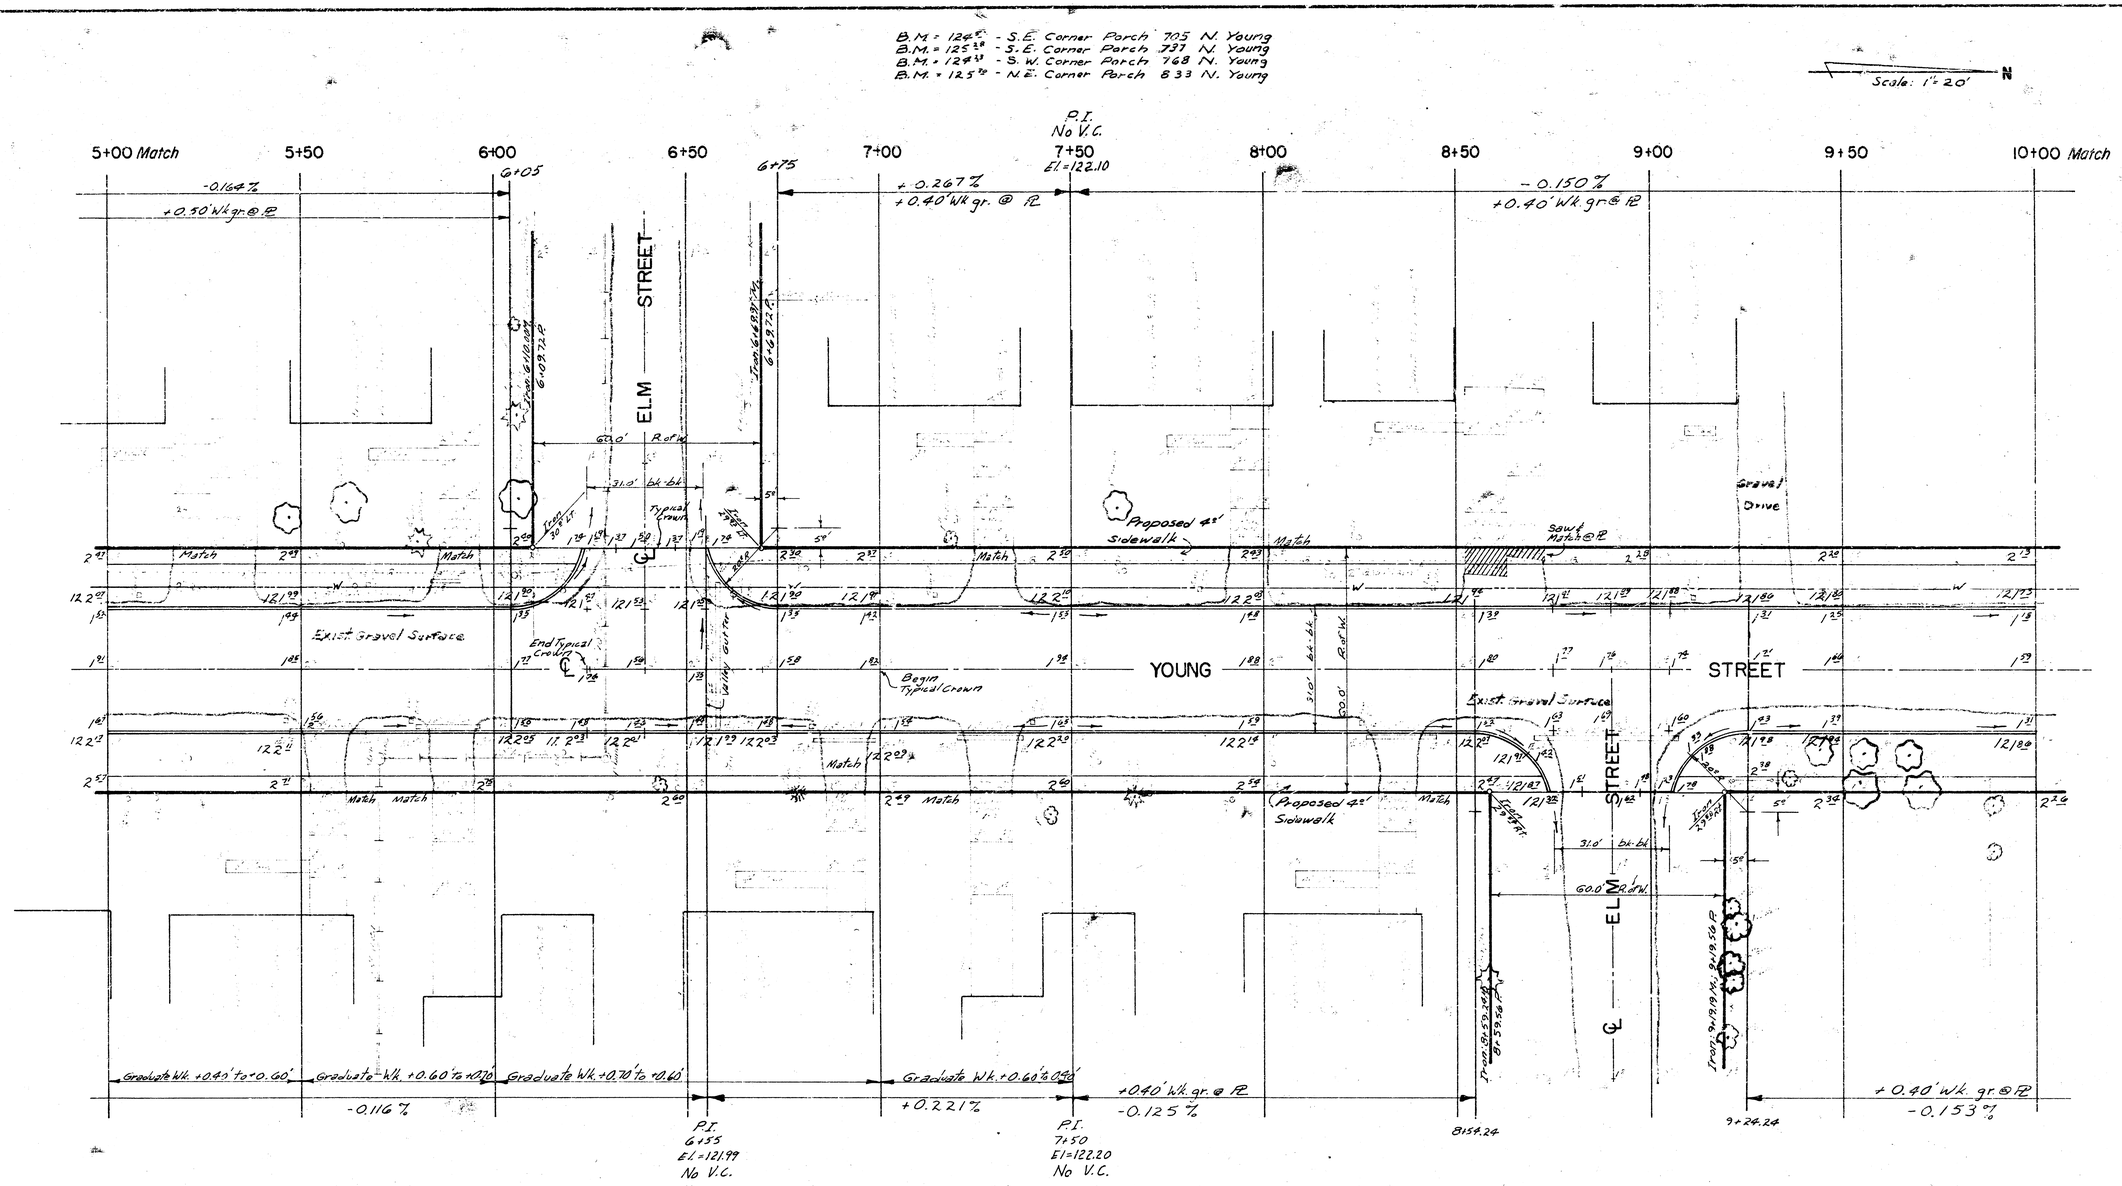

YOUNG STREET

N. L. CENTRAL AVE. TO S. L. 9Th ST.

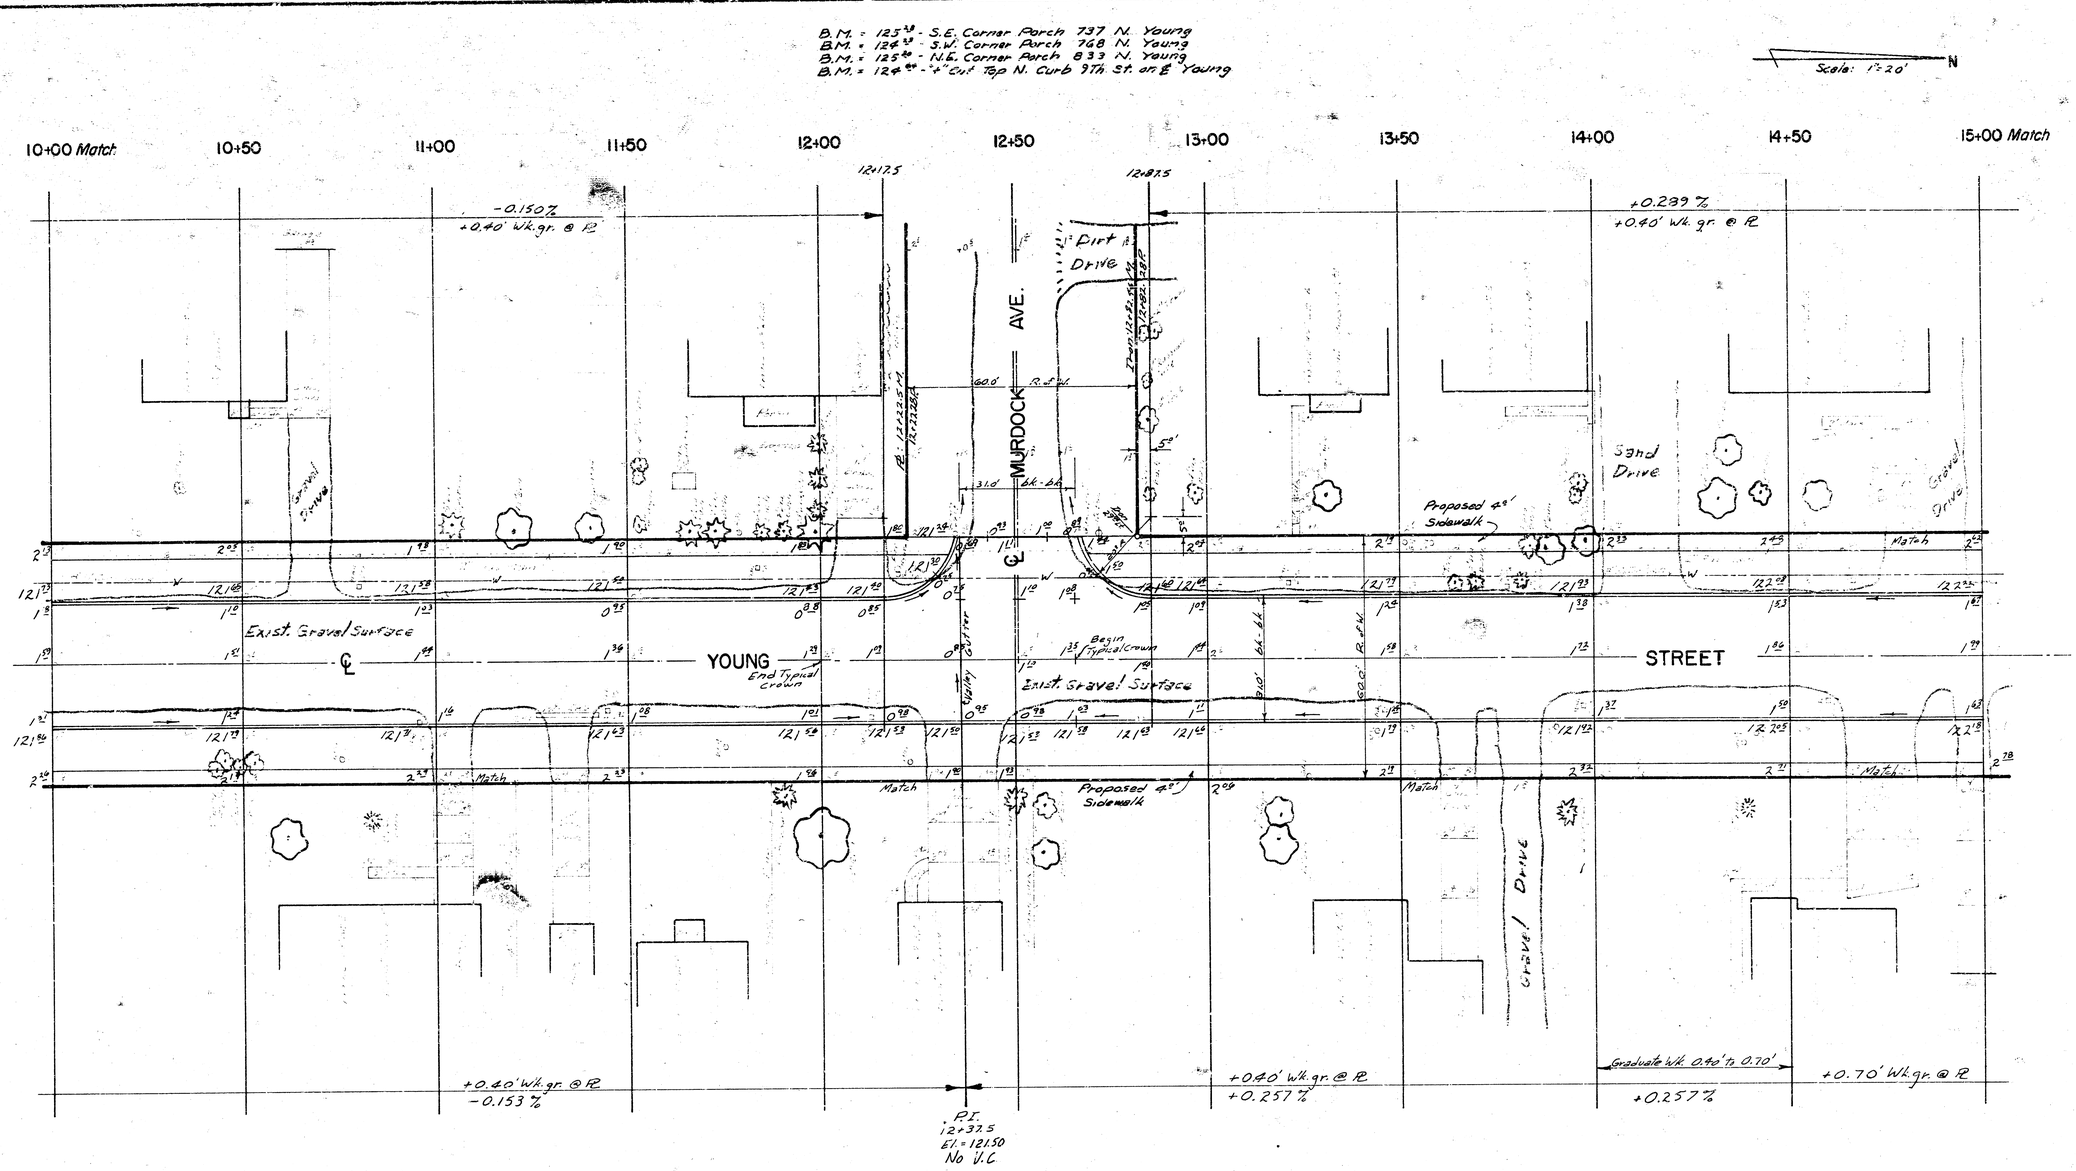

YOUNG STREET

N. L. CENTRAL AVE. TO S. L. 9Th ST.

B.M. = 124.23 - S.W. Corner Porch 768 N. Young
B.M. = 125.39 - N.E. Corner Porch 833 N. Young
B.M. = 124.84 - "+" Cut Top N. Curb 9Th St on E Young
B.M. = 124.44 - Std. S.W. Corner 9Th & Ann

Scale: 1" = 20'

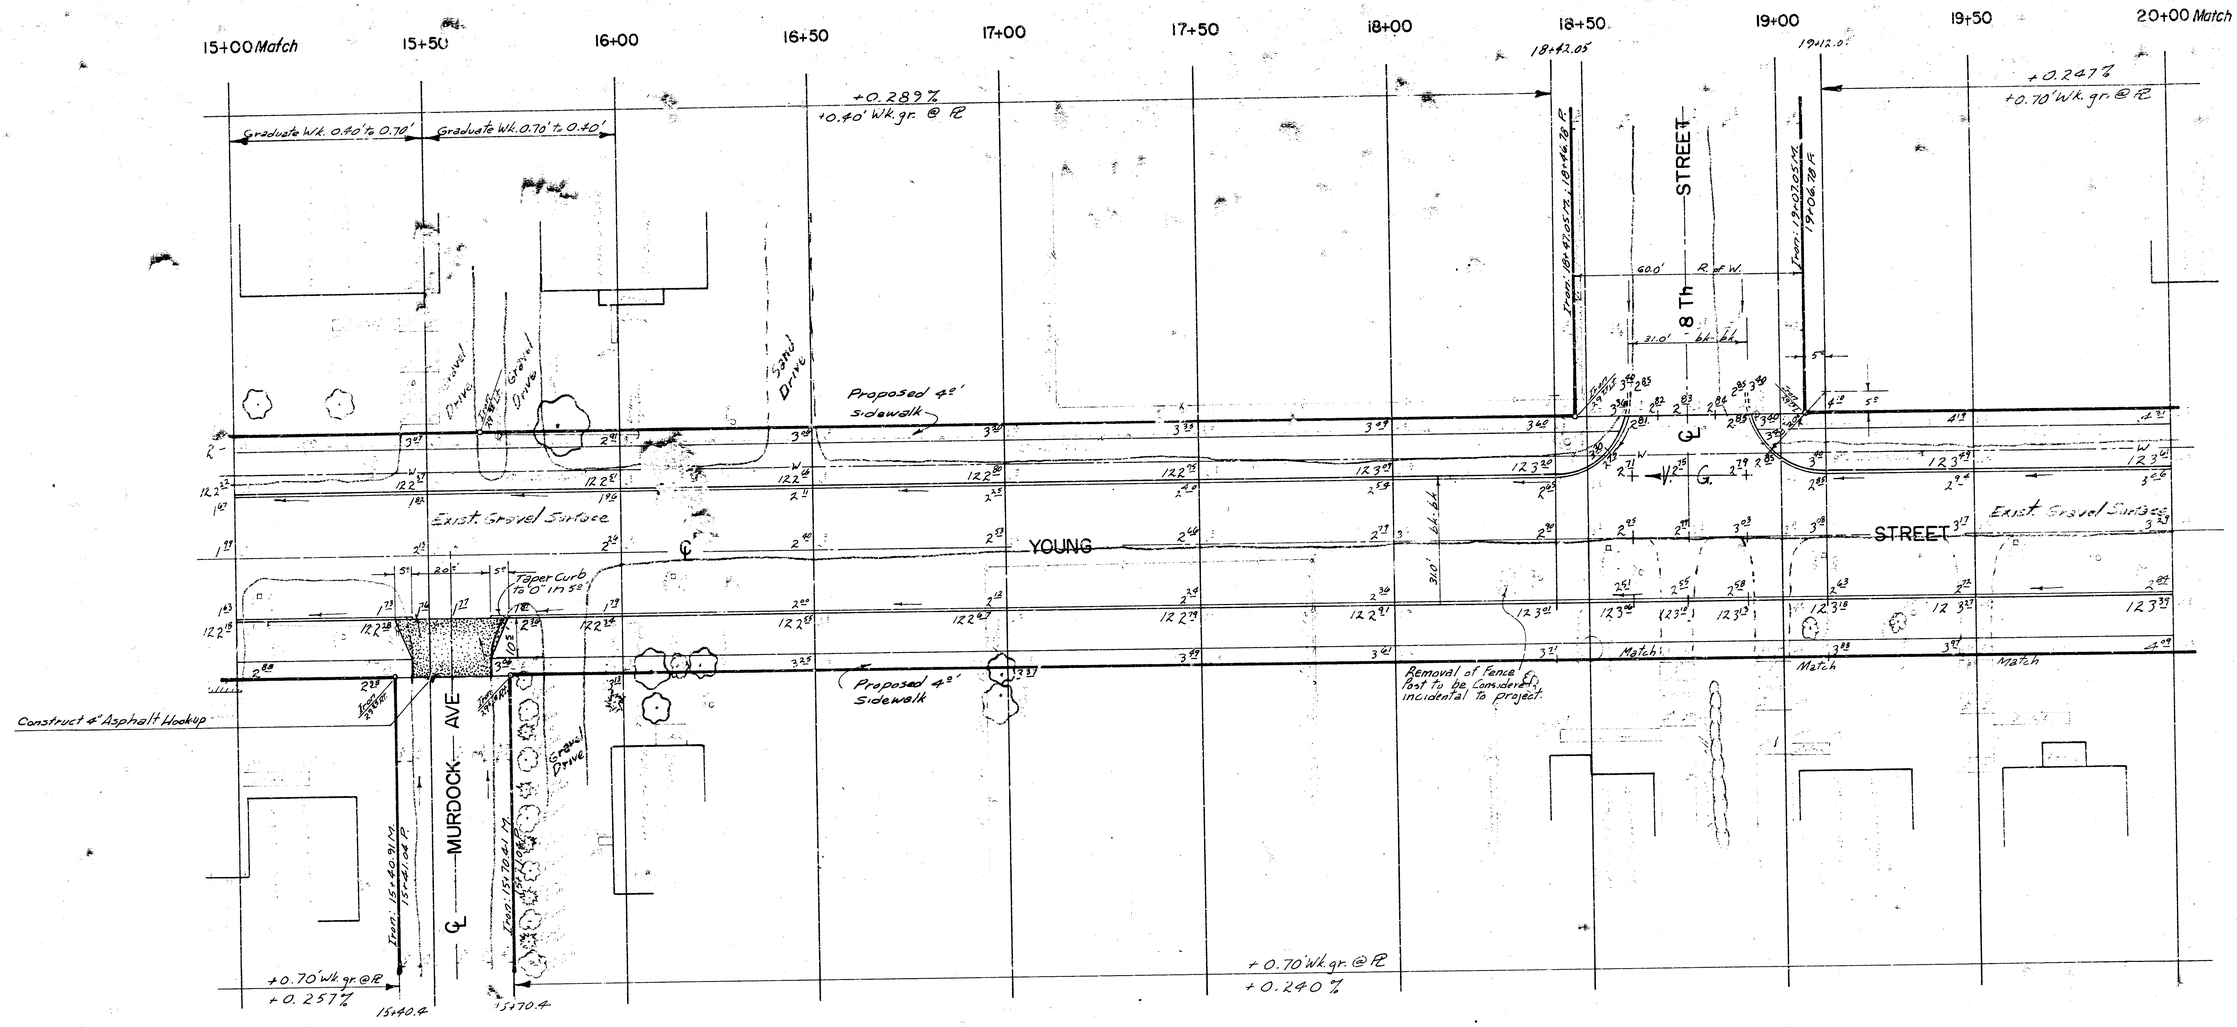

8Th Street Intersection Revised 6-6-74 K.E.K.

YOUNG STREET

N. L. CENTRAL AVE. TO S. L. 9Th

B.M. = 128.33 - S.W. Corner Porch 768 N. Young
B.M. = 125.50 - N.E. Corner Porch 833 N. Young
B.M. = 126.00 - "+" Cut Top Curb 9Th. St. on E Young
B.M. = 124.05 - Std. S.W. Corner 9Th & Anna.

Scale: 1" = 20'

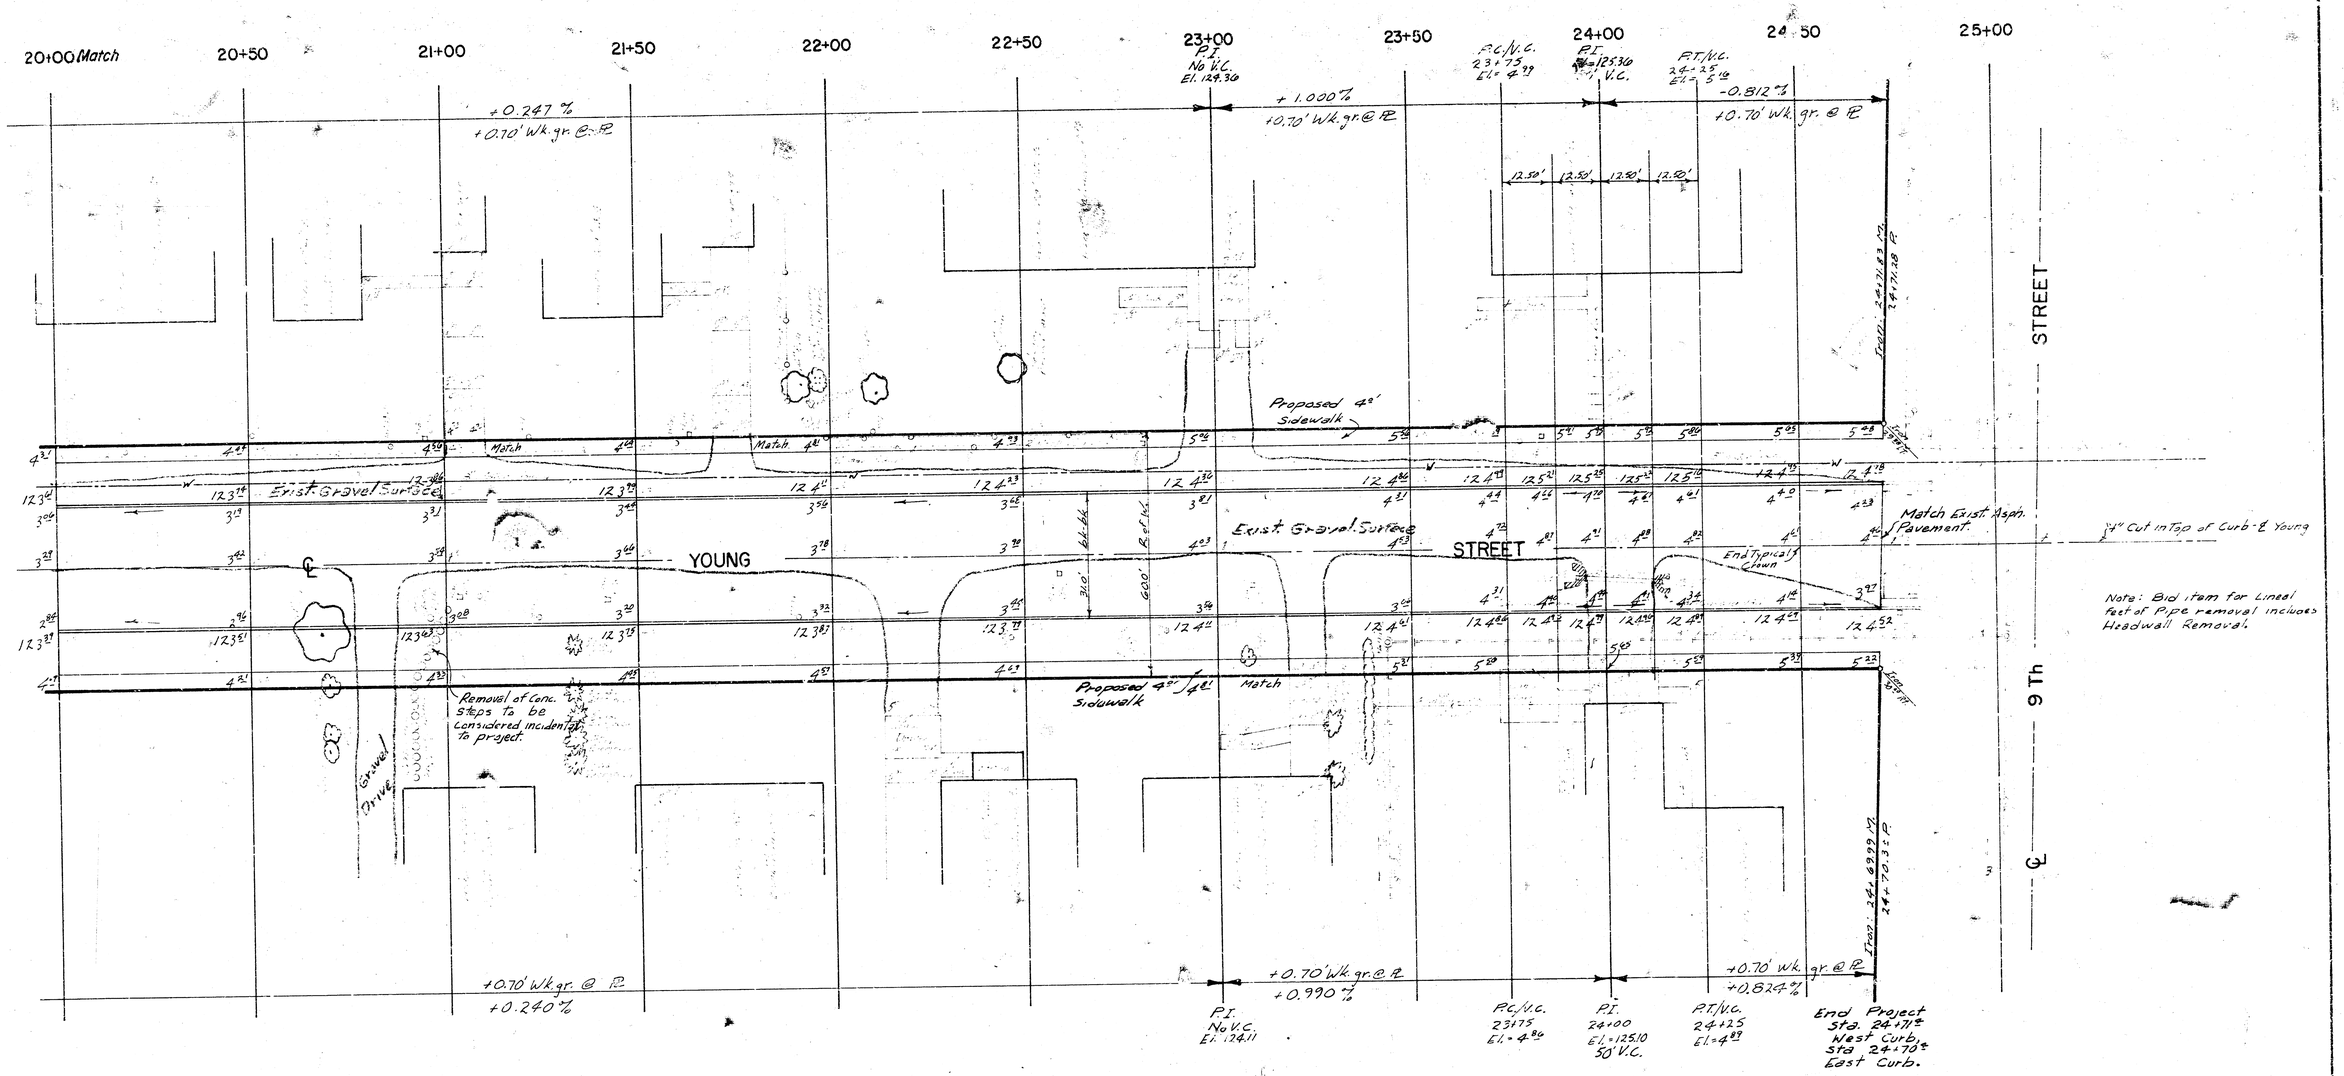

YOUNG STREET

N. L. CENTRAL AVE. TO S. L. 9 Th ST.

5/11